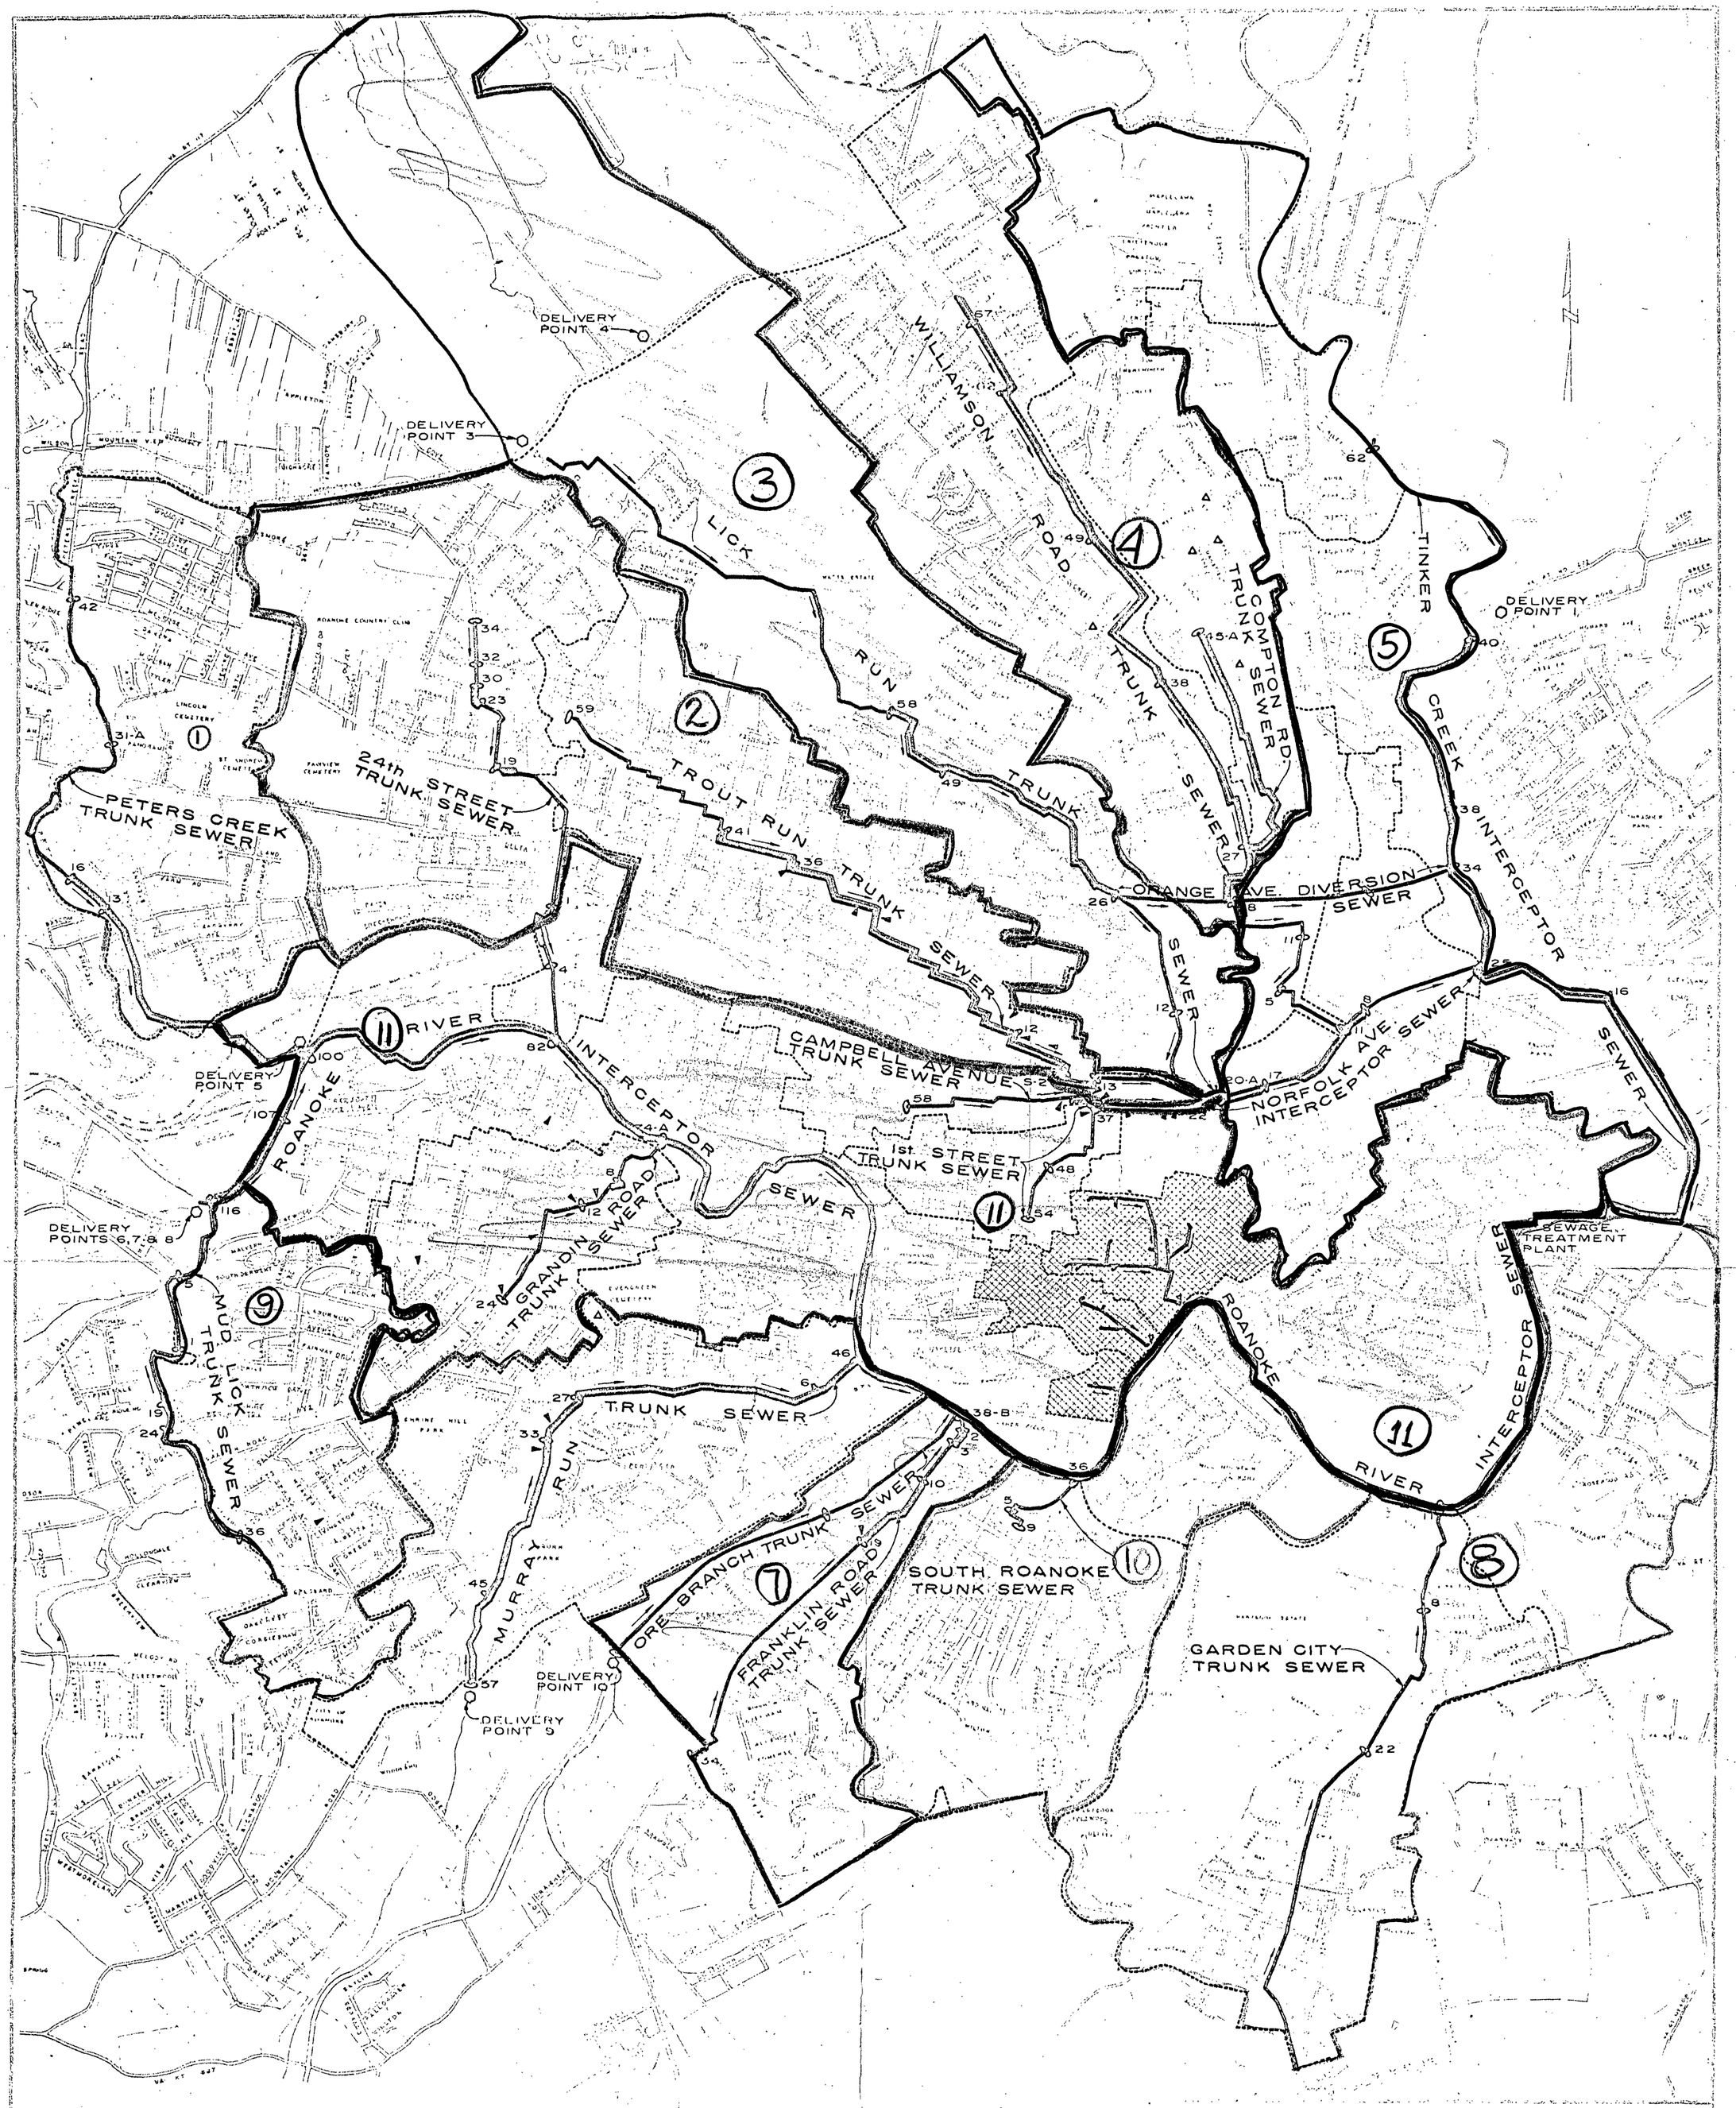

LEGEND

- PROPOSED RELIEF SEWERS
- EXISTING TRUNK & INTERCEPTOR SEWERS
- 100 0 OR 0 — DESIGN POINT MANHOLE NUMBER
- EXISTING OVERFLOW TO STORM DRAINS
- DELIVERY POINT 0 — DELIVERY POINT OF COUNTY OR SALEM SEWAGE
- EXISTING CATCHBASINS DISCHARGING INTO SEWER SYSTEM
- DRAINAGE AREA BOUNDARY
- AREA WITH COMBINED SEWERS
- CORPORATE LIMITS

GRAPHIC SCALE

1000 0 1000 2000 3000 4000 5000 FEET

NOTE
BASE MAP TAKEN FROM OFFICIAL MAP OF ROANOKE, VIRGINIA AND ENVIRONS, LATEST EDITION.

PLAN OF IMPROVEMENTS

MAP OF INTERCEPTORS & TRUNK MAINS CITY OF ROANOKE, VIRGINIA

TO ACCOMPANY

REPORT ON SANITARY SEWERAGE INTERCEPTORS & TRUNK MAINS

PREPARED BY

HAYES, SEAY, MATTERN & MATTERN

ARCHITECTS — ENGINEERS

DECEMBER, 1965