Scale: 1"=100'

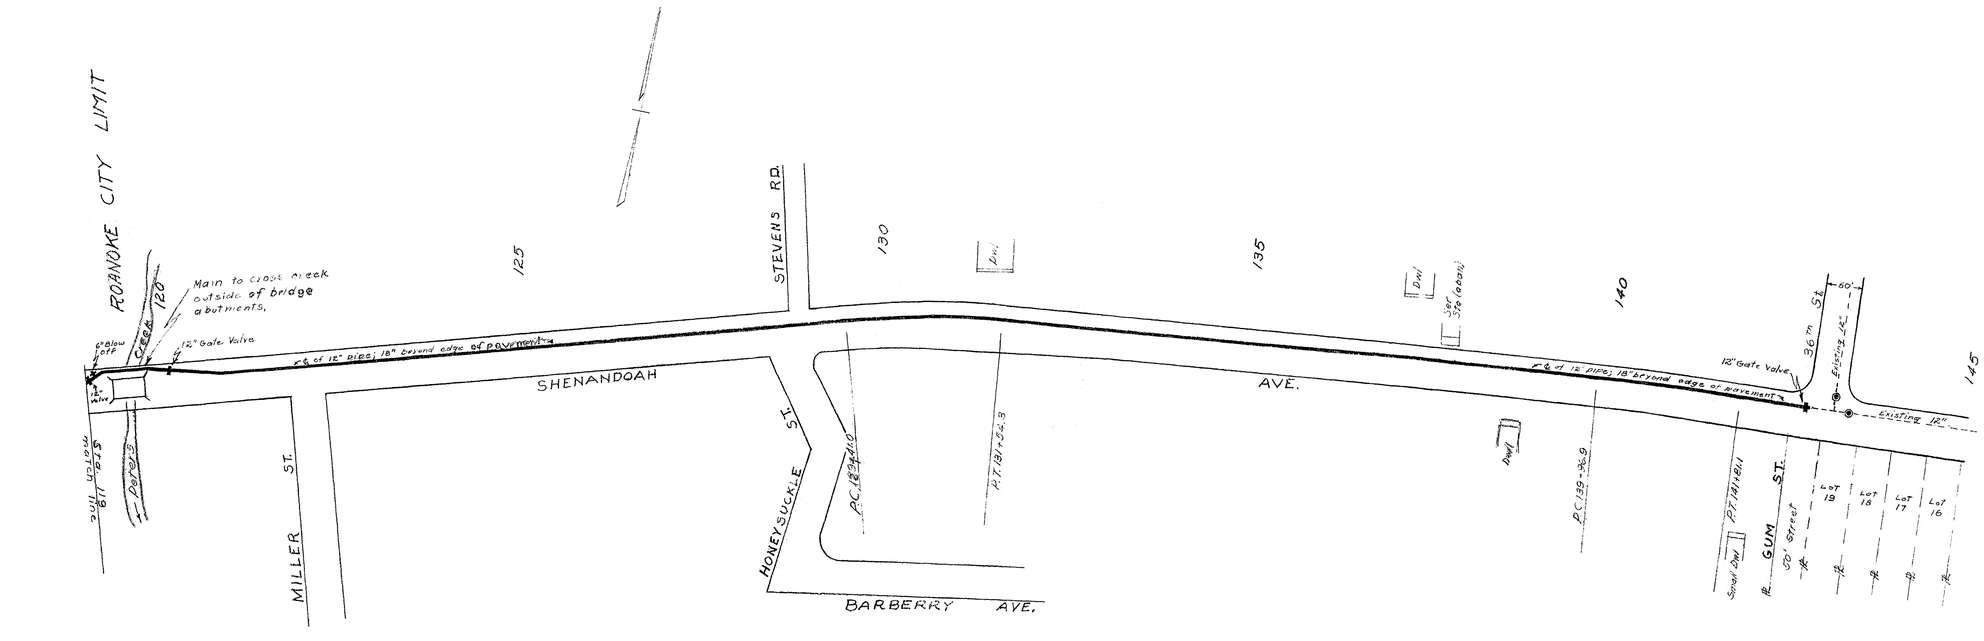
ROANOKE CITY LIMIT
Main to cross creek outside of bridge abutments.
Creek
12" Gate Valve
c"s of 12" pipe; 18" beyond edge of pavement
STEVENS RD.
SHENANDOAH AVE.
MILLER ST.
HONEYSUCKLE ST.
BARBERRY AVE.
GUM ST.
50' Street
12" Gate Valve
Existing 12"
Lot 19
Lot 18
Lot 17
Lot 16
Dwl
Dwl
Dwl