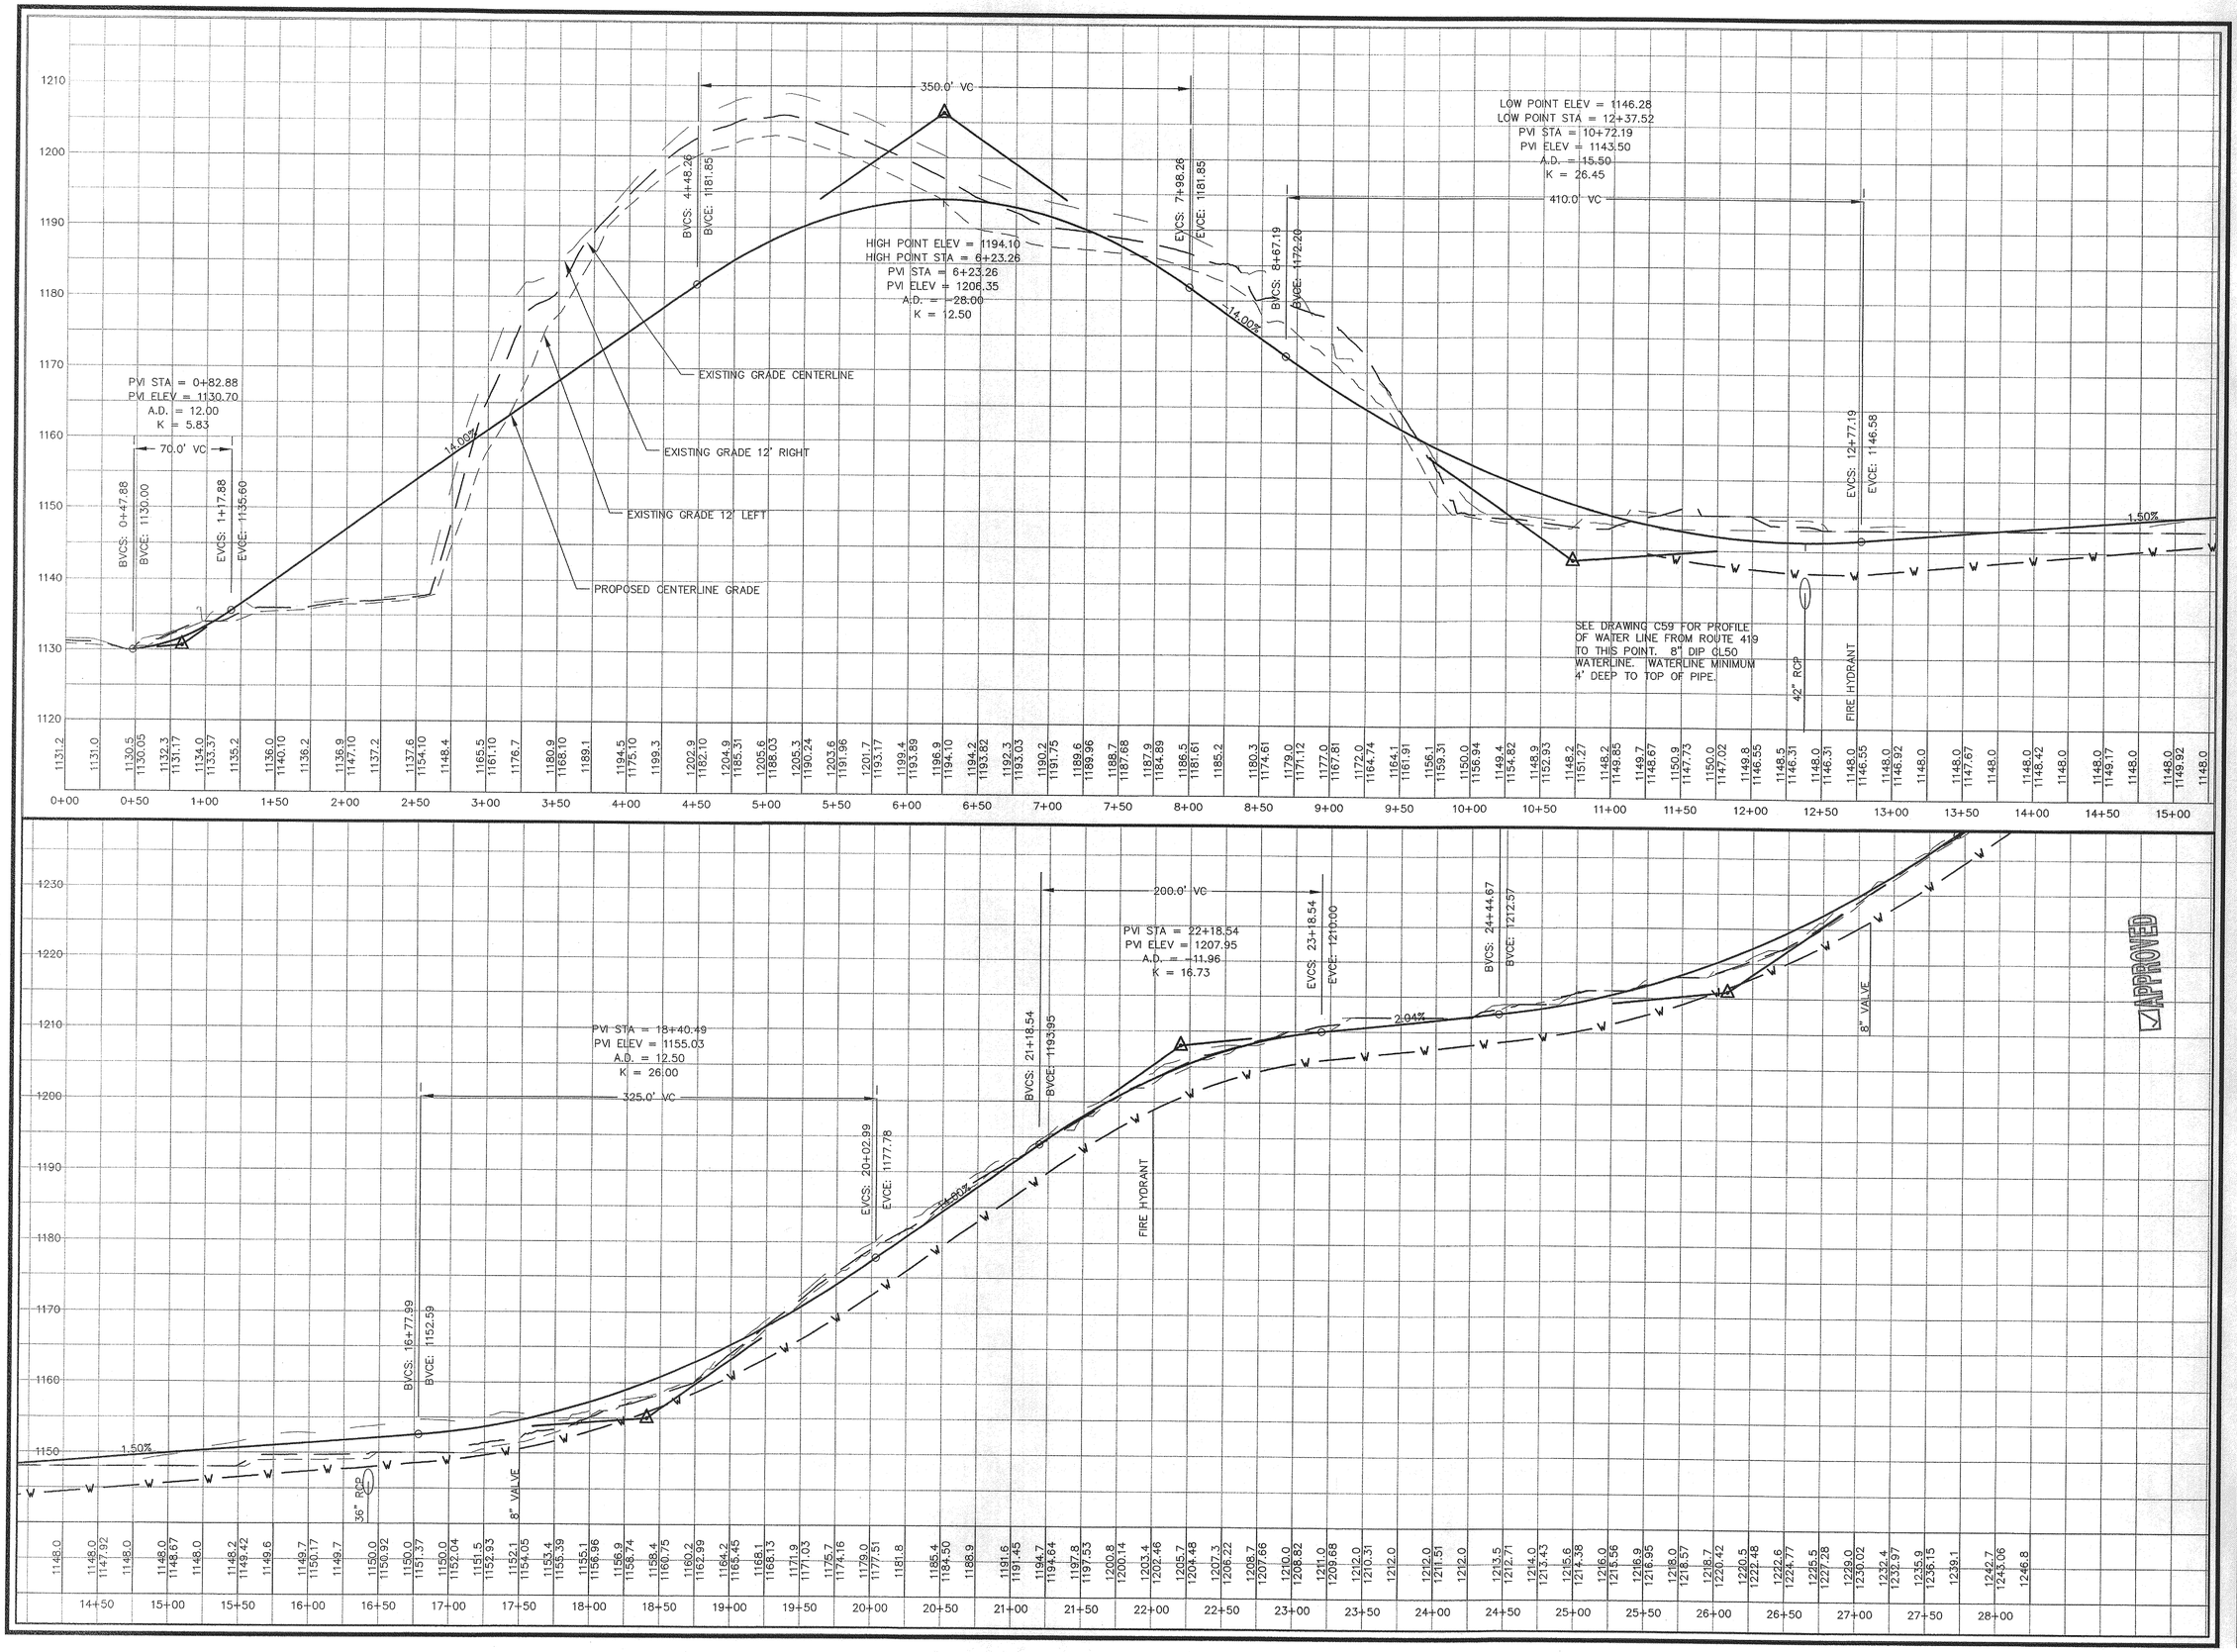

parker
DESIGN GROUP
ENGINEERS • SURVEYORS • PLANNERS • LANDSCAPE ARCHITECTS
816 Boulevard
Salem, Virginia 24153
Phone: 540-387-1153
Fax: 540-389-5767
www.parkerdg.com

These documents are the property of Parker Design Group(PDG) and may not be reproduced or used without the express permission of PDG. Any reuse of these documents without authorization of PDG will be at the sole risk of the individual or entity utilizing said documents.

COMMONWEALTH OF VIRGINIA
GREGORY S. TAYLOR
No. 038009
3/2/07
PROFESSIONAL ENGINEER

Site Development Plan
Prepared for Slate Hill II, LLC
Cave Spring Magesterial District
Roanoke, Virginia

REVISIONS:

County & VDOT Comment Revisions August 8, 2006
County & VDOT Comment Revisions October 20, 2006
County, WVWA & VDOT Revisions December 8, 2006
County, WVWA & VDOT Revisions January 12, 2007
County, WVWA & VDOT Revisions March 2, 2007

DESIGNED BY:	GST
DRAWN BY:	GST
CHECKED BY:	SRB
SCALE:	AS NOTED
DATE:	April 7, 2006

SHEET TITLE:
Road Profiles

C13
13 OF 60
PROJECT NUMBER:
S05047-03

\2005 Projects\S05047 Slate Hill\S05047-03 Road Design\dwg\S05047-03 Road Plans (9).dwg, C13 ROAD PROFILES, 3/2/2007 1:50:41 PM