NOTES:
1. SEE SHEET 1I FOR TYPICAL DETAILS OF EROSION & SEDIMENT CONTROL MEASURES NECESSARY TO CONTROL RUNOFF FROM TEMPORARY STOCKPILE DURING WATERLINE INSTALLATION.

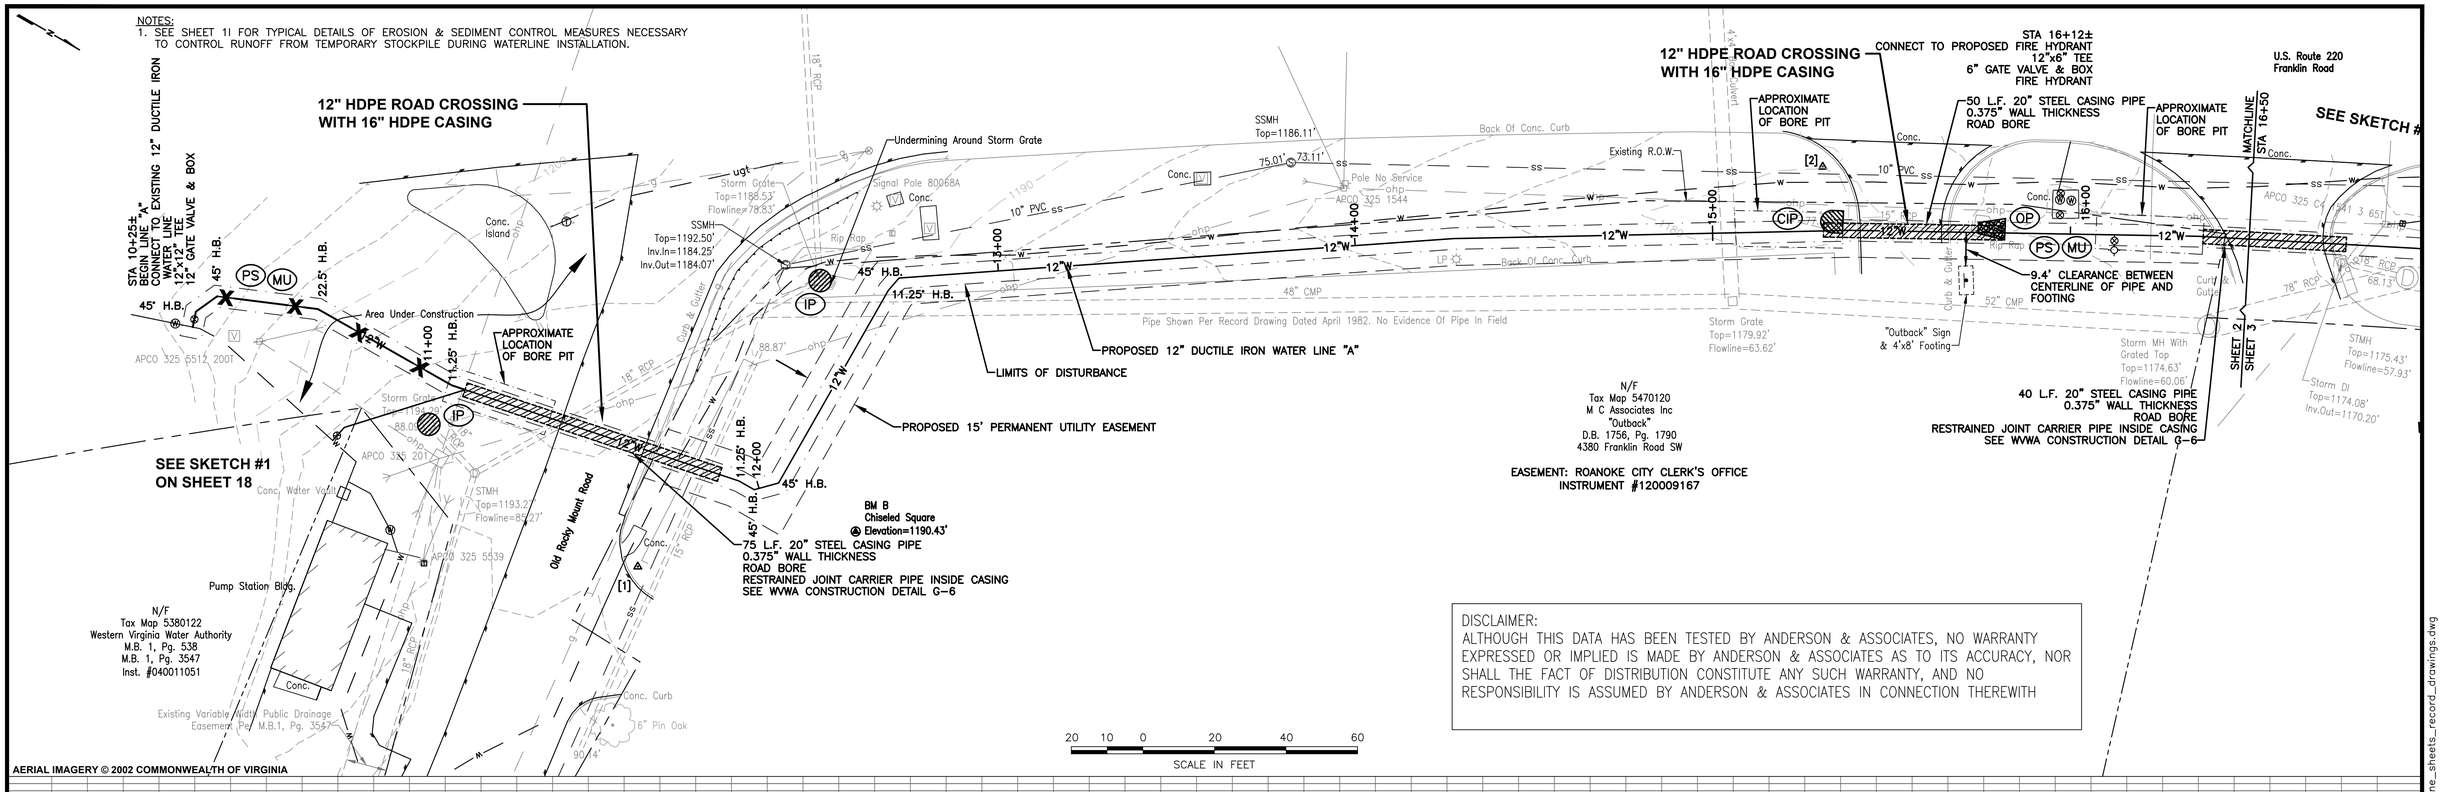

DISCLAIMER:
ALTHOUGH THIS DATA HAS BEEN TESTED BY ANDERSON & ASSOCIATES, NO WARRANTY EXPRESSED OR IMPLIED IS MADE BY ANDERSON & ASSOCIATES AS TO ITS ACCURACY, NOR SHALL THE FACT OF DISTRIBUTION CONSTITUTE ANY SUCH WARRANTY, AND NO RESPONSIBILITY IS ASSUMED BY ANDERSON & ASSOCIATES IN CONNECTION THEREWITH

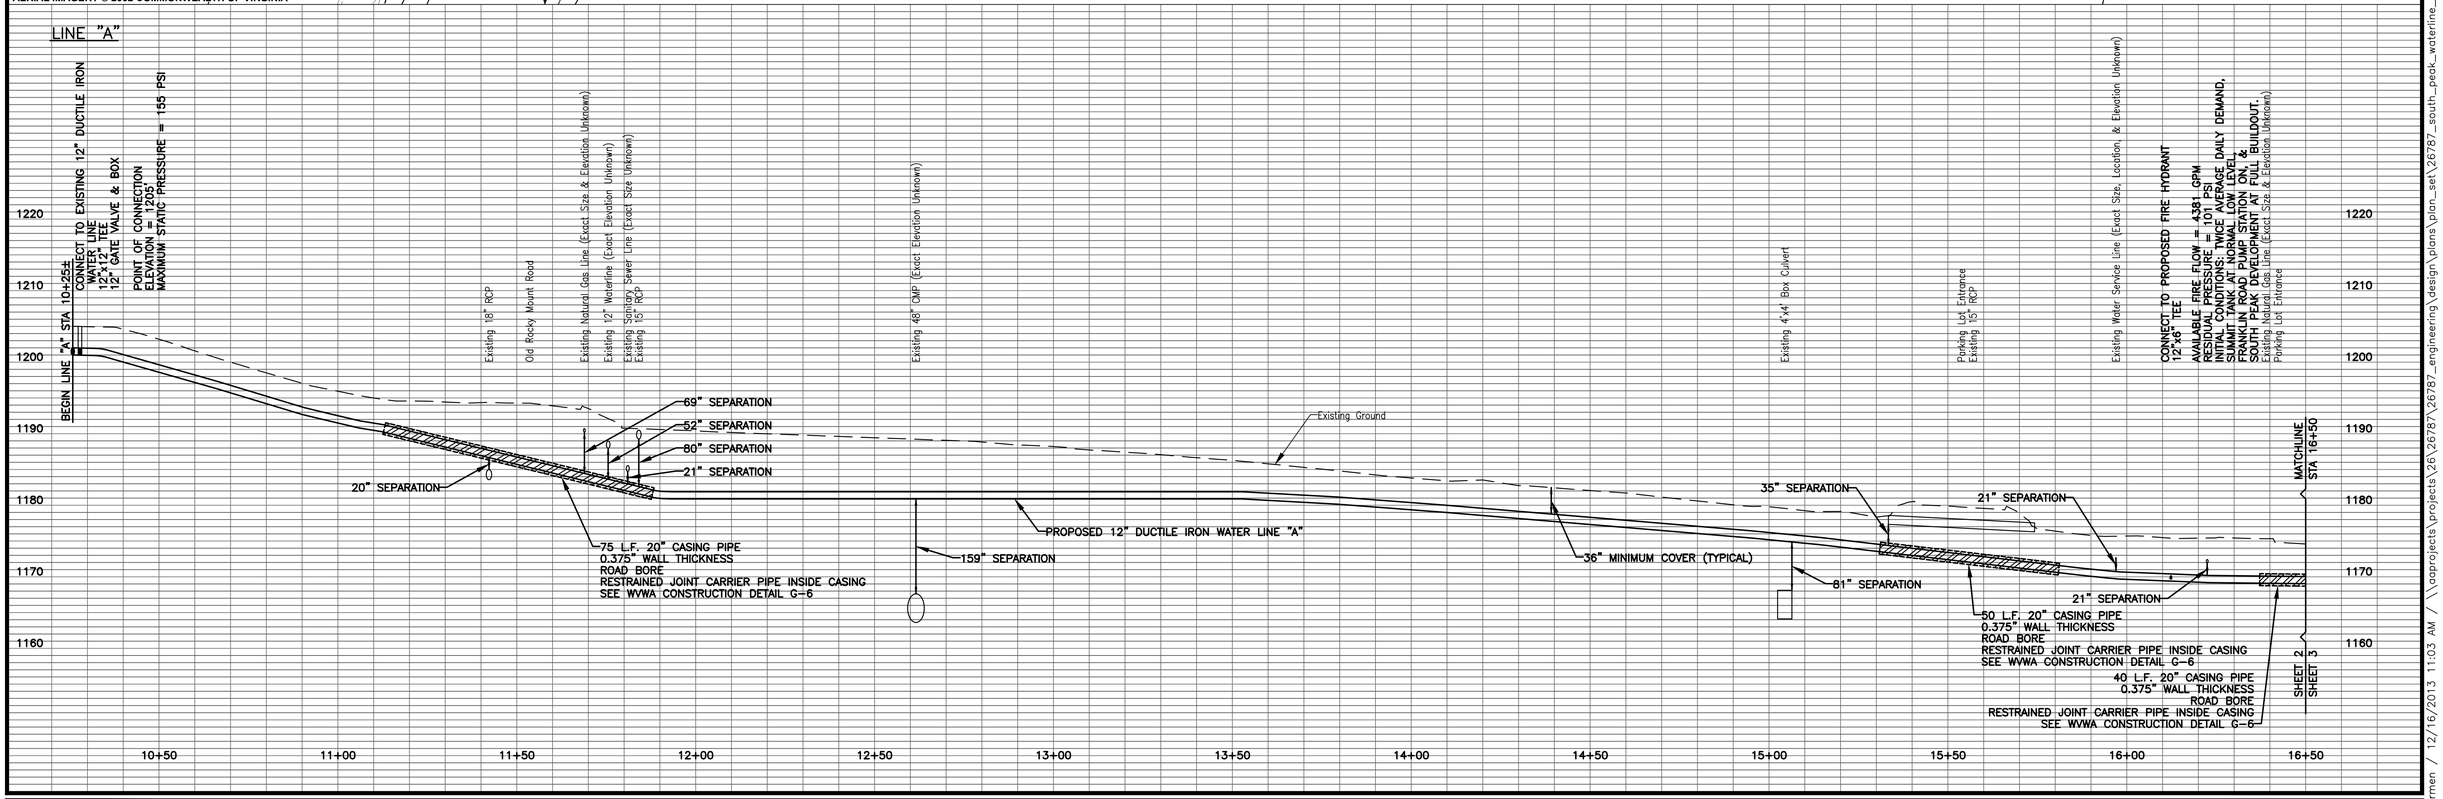

ANDERSON & ASSOCIATES, INC. Professional Design Services www.andassoc.com	100 Ardmore St. Blacksburg, Va. 24060 540-552-5592	DATE : 13 APR 12 DESIGNED: BJM DRAWN : BJM CHECKED : DAA QA / QC : JKD	

REV. #	COMMENTS	DATE
2	ROW ADDED	04 JUN 12
3	BORE PIT ADDED	04 JUN 12
5	RECORD	04 SEP 13
6	2ND REVIEW	20 AUG 12

SOUTH PEAK DEVELOPMENT
PHASE I WATER SYSTEM IMPROVEMENTS

WATER PLAN & PROFILE SHEET
LINE "A" STA 10+25± TO STA 16+50

DOCUMENT NO. 26787 – 013
SHEET 2 OF 30

Dunford, Carmen / 12/16/2013 11:03 AM / \\oaprojects\projects\26\26787\26787_engineering\design\plans\plan_set\26787_south_peak_waterline_sheets_record_drawings.dwg