NOTES:
1. SEE SHEET 11 FOR TYPICAL DETAILS OF EROSION & SEDIMENT CONTROL MEASURES NECESSARY TO CONTROL RUNOFF FROM TEMPORARY STOCKPILE DURING WATERLINE INSTALLATION.

DISCLAIMER:
ALTHOUGH THIS DATA HAS BEEN TESTED BY ANDERSON & ASSOCIATES, NO WARRANTY EXPRESSED OR IMPLIED IS MADE BY ANDERSON & ASSOCIATES AS TO ITS ACCURACY, NOR SHALL THE FACT OF DISTRIBUTION CONSTITUTE ANY SUCH WARRANTY, AND NO RESPONSIBILITY IS ASSUMED BY ANDERSON & ASSOCIATES IN CONNECTION THEREWITH

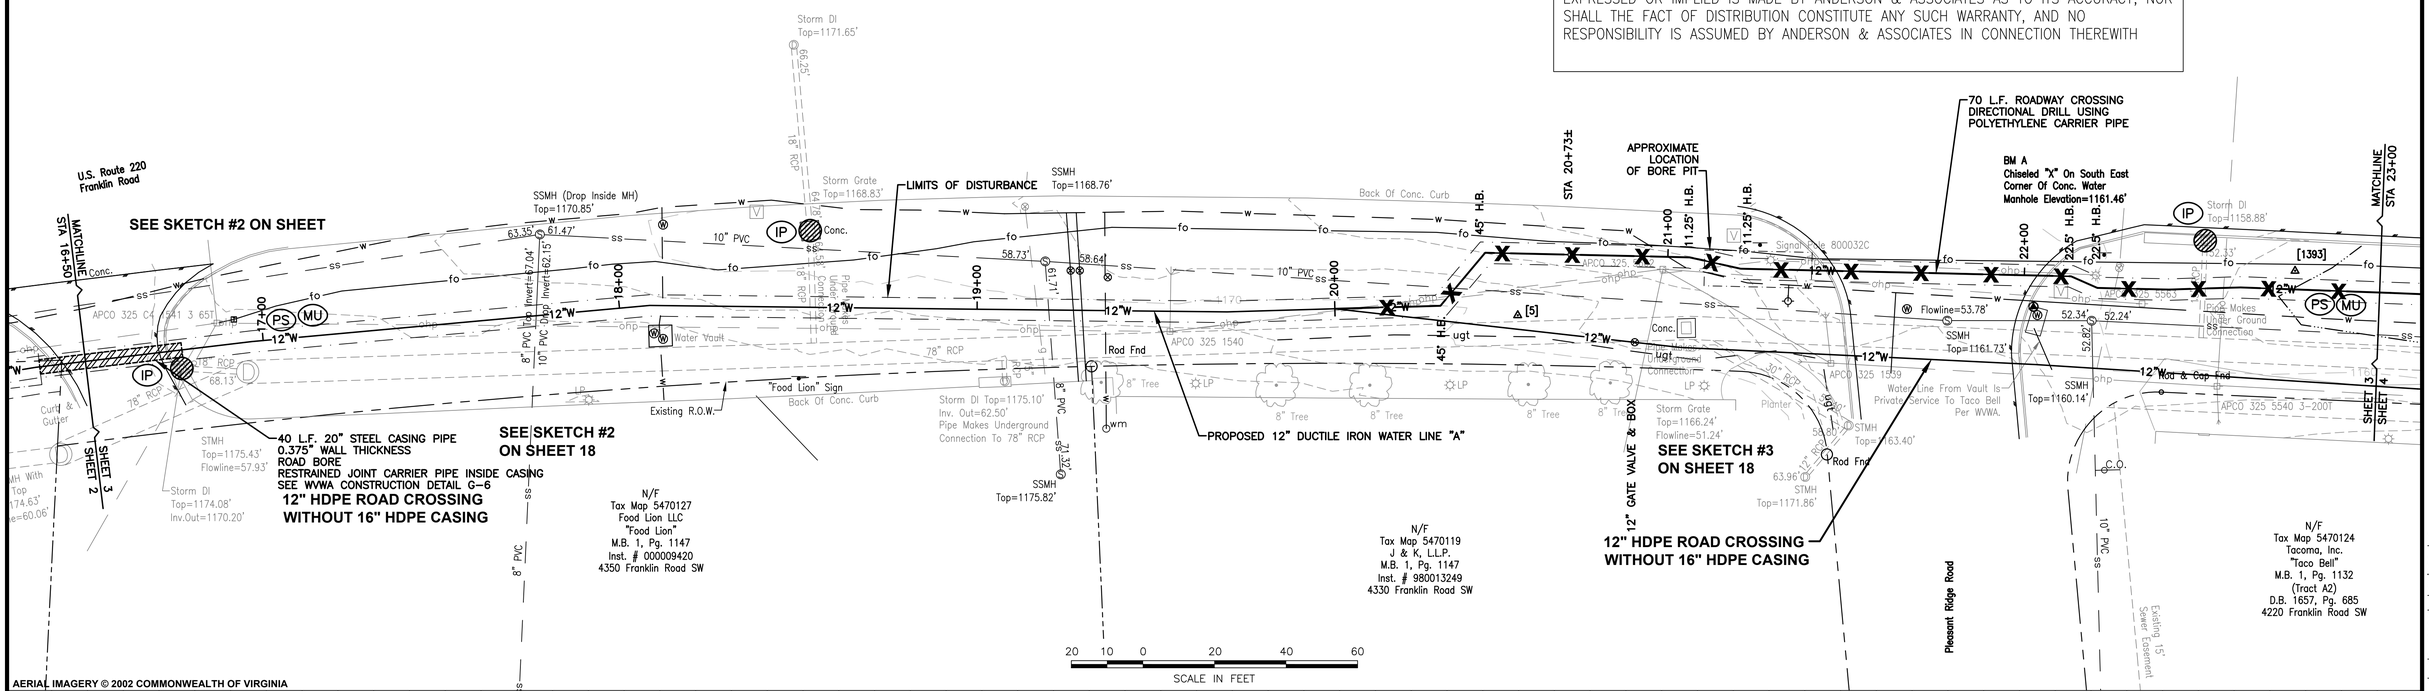

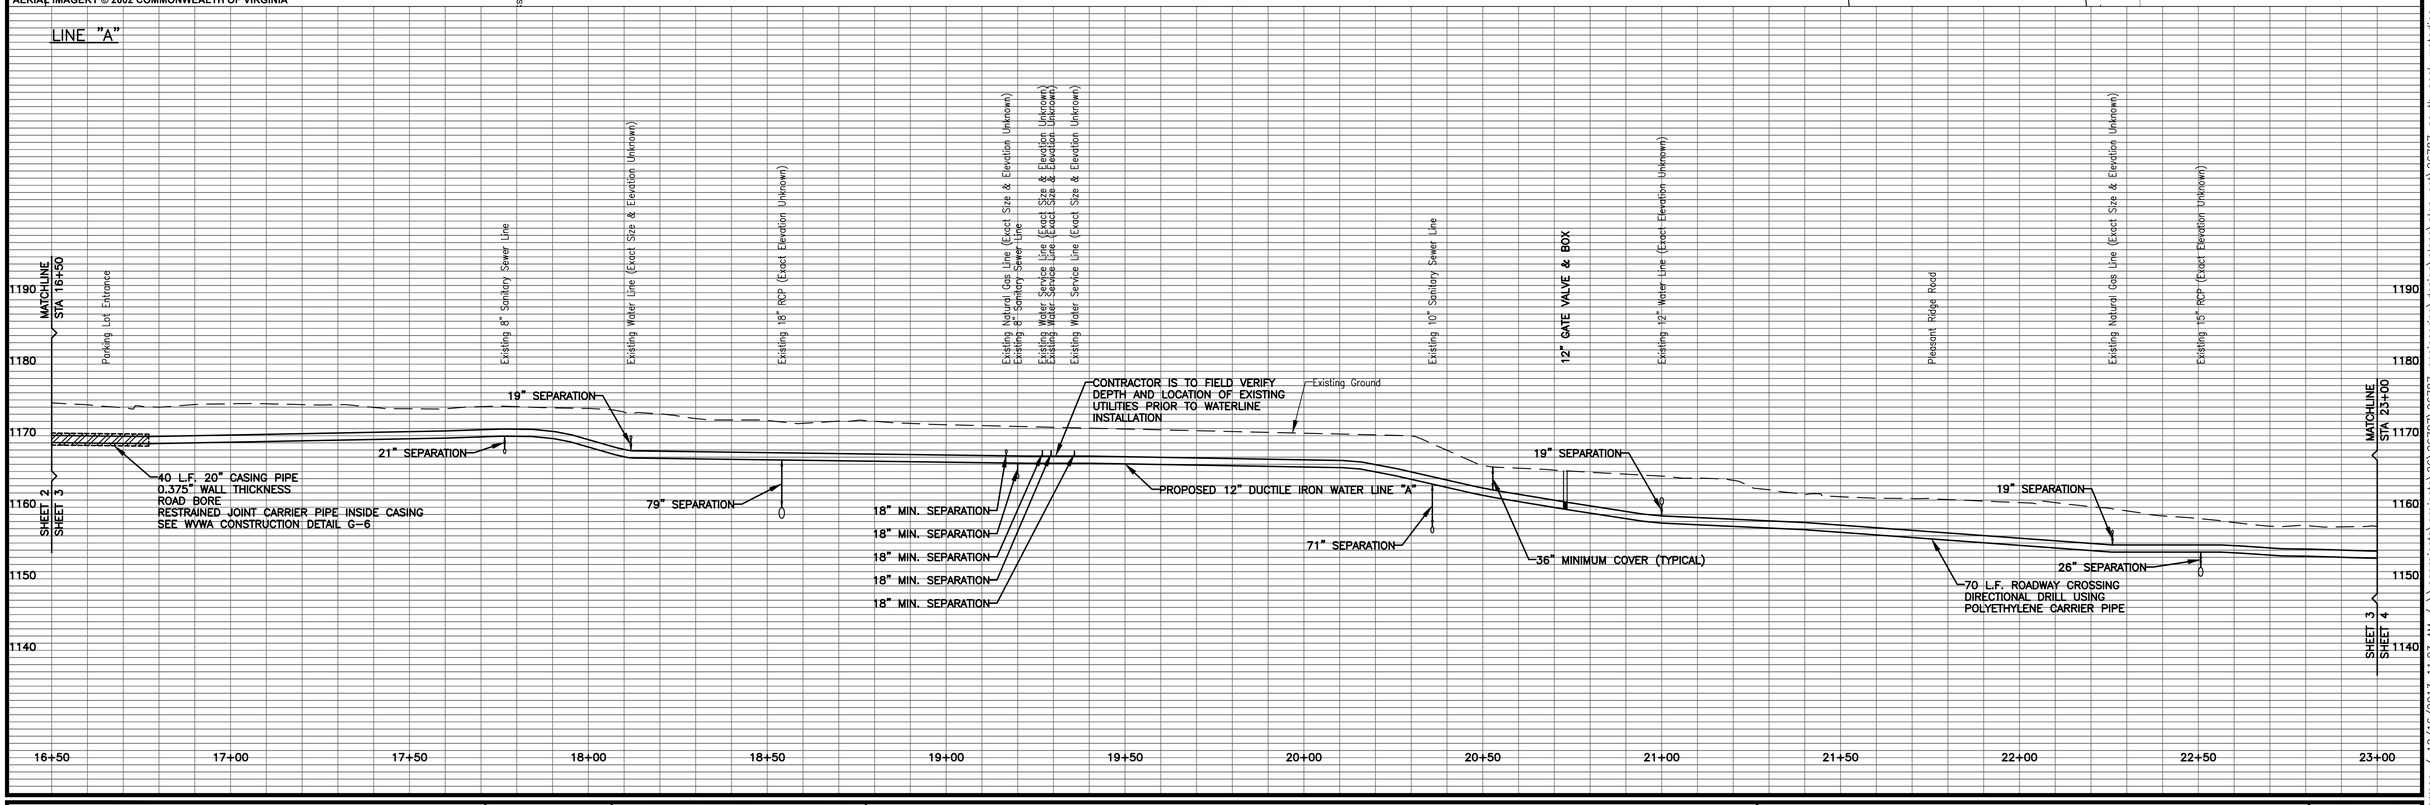

ANDERSON & ASSOCIATES, INC. Professional Design Services www.andassoc.com 100 Ardmore St. Blacksburg, Va. 24060 540-552-5592	DATE : 13 APR 12 DESIGNED: DAA DRAWN : BJM CHECKED : SMS QA / QC : JKD	REV. # / COMMENTS / DATE 3 BORE PIT ADDED 04 JUN 12 5 1ST REVIEW 06 JUL 12 6 RECORD 04 SEP 13
SOUTH PEAK DEVELOPMENT PHASE I WATER SYSTEM IMPROVEMENTS	**WATER PLAN & PROFILE SHEET** **LINE "A" STA 16+50 TO STA 23+00**	DOCUMENT NO. **26787 – 014** SHEET **3** OF **30**

Dunford, Carmen / 12/16/2013 11:03 AM / \\oaprojects\projects\26\26787\26787_engineering\design\plans\plan_set\26787_south_peak_waterline_sheet