NOTES:
1. SEE SHEET 11 FOR TYPICAL DETAILS OF EROSION & SEDIMENT CONTROL MEASURES NECESSARY TO CONTROL RUNOFF FROM TEMPORARY STOCKPILE DURING WATERLINE INSTALLATION.

DISCLAIMER:
ALTHOUGH THIS DATA HAS BEEN TESTED BY ANDERSON & ASSOCIATES, NO WARRANTY EXPRESSED OR IMPLIED IS MADE BY ANDERSON & ASSOCIATES AS TO ITS ACCURACY, NOR SHALL THE FACT OF DISTRIBUTION CONSTITUTE ANY SUCH WARRANTY, AND NO RESPONSIBILITY IS ASSUMED BY ANDERSON & ASSOCIATES IN CONNECTION THEREWITH

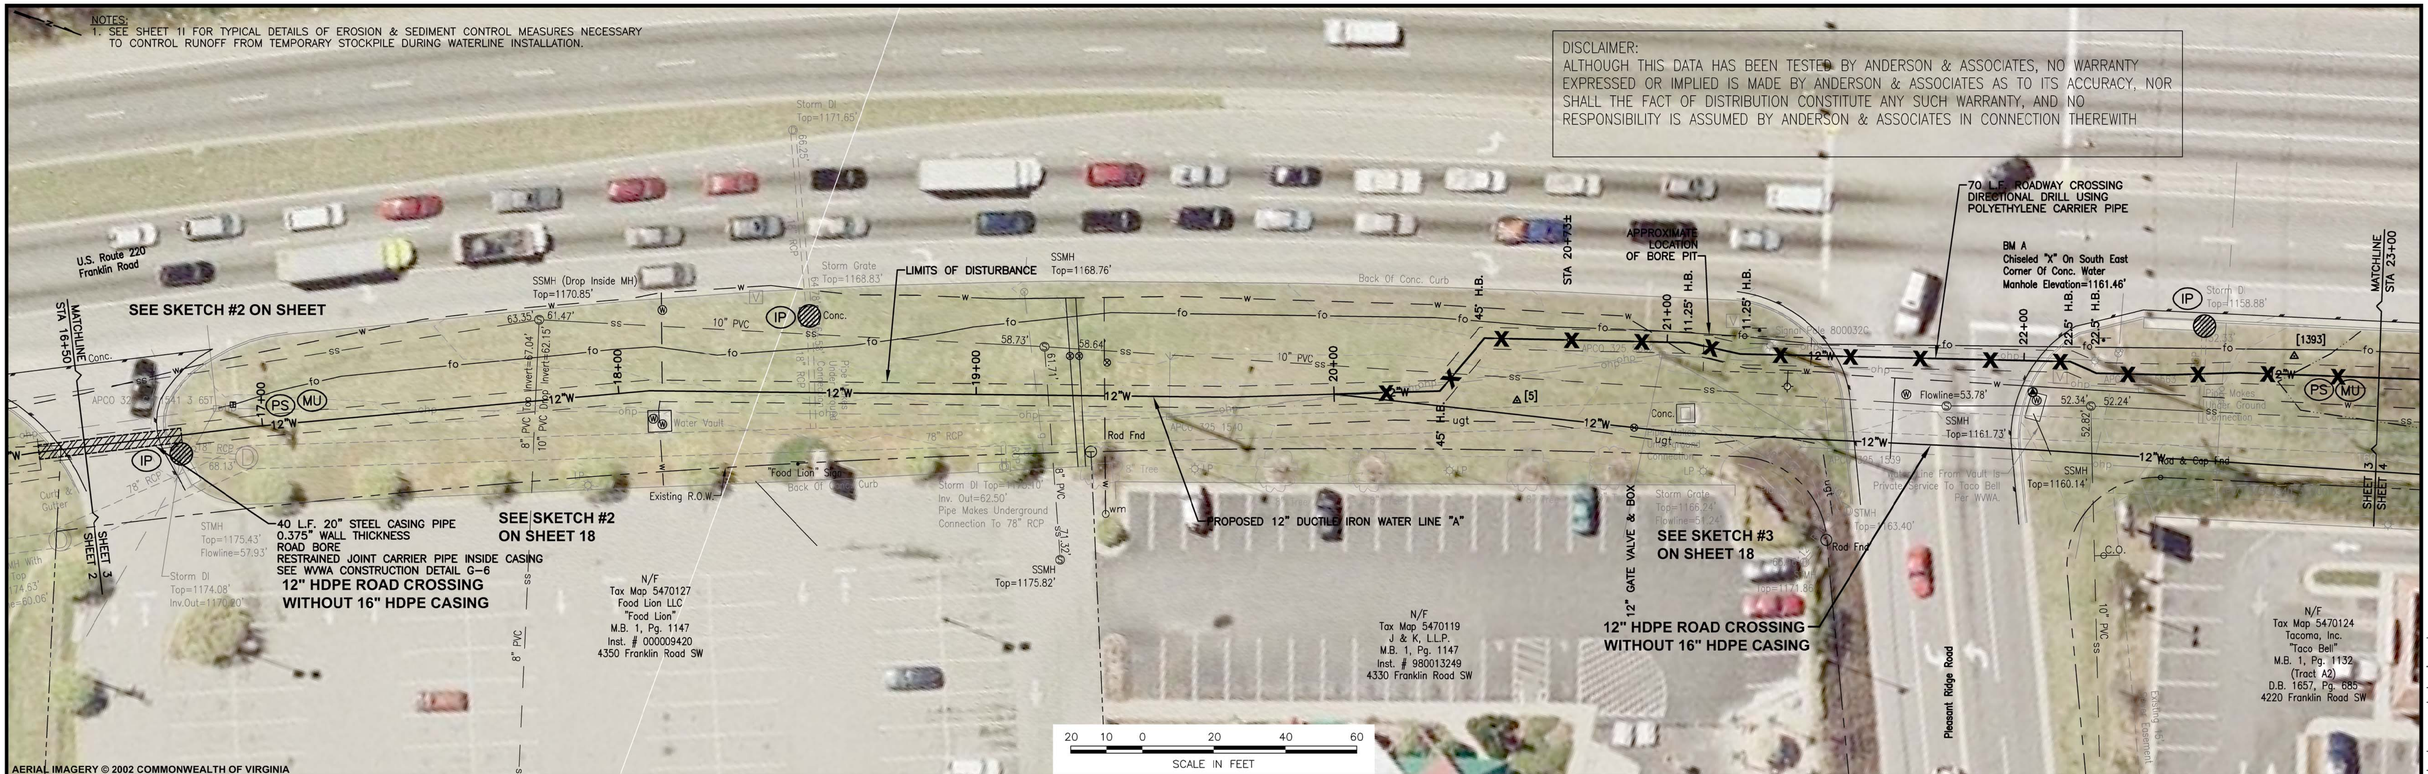

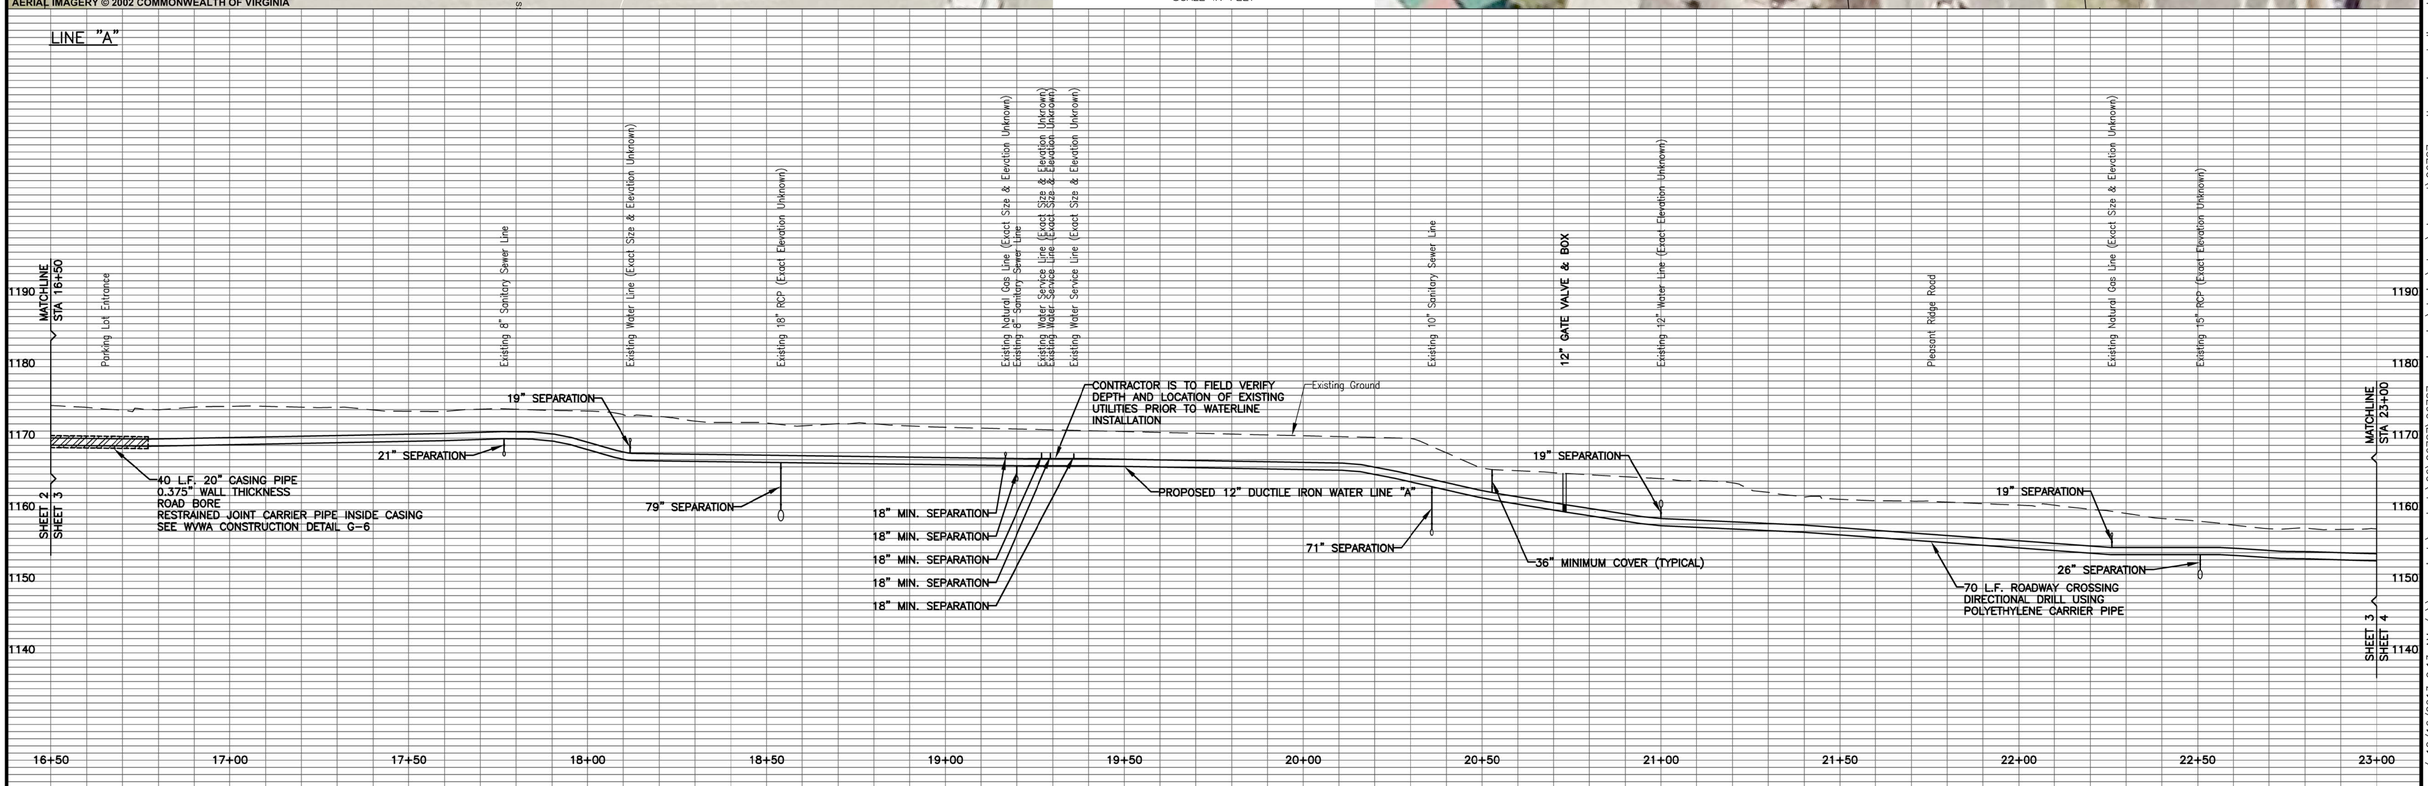

ANDERSON & ASSOCIATES, INC.
Professional Design Services
www.andassoc.com
100 Ardmore St.
Blacksburg, Va. 24060
540-552-5592

DATE	13 APR 12
DESIGNED:	DAA
DRAWN	BJM
CHECKED	SMS
QA / QC	JKD

REV. #	COMMENTS	DATE
3	BORE PIT ADDED	04 JUN 12
5	1ST REVIEW	06 JUL 12
6	RECORD	04 SEP 13

SOUTH PEAK DEVELOPMENT
PHASE I WATER SYSTEM IMPROVEMENTS

WATER PLAN & PROFILE SHEET
LINE "A" STA 16+50 TO STA 23+00

DOCUMENT NO. 26787 – 014
SHEET 3 OF 30

Dunford, Carmen / 12/16/2013 9:13 AM / \\aapprojects\projects\26\26787\26787_engineering\design\plans\plan_set\26787_south_peak_waterline_sheets_record_drawings.dwg