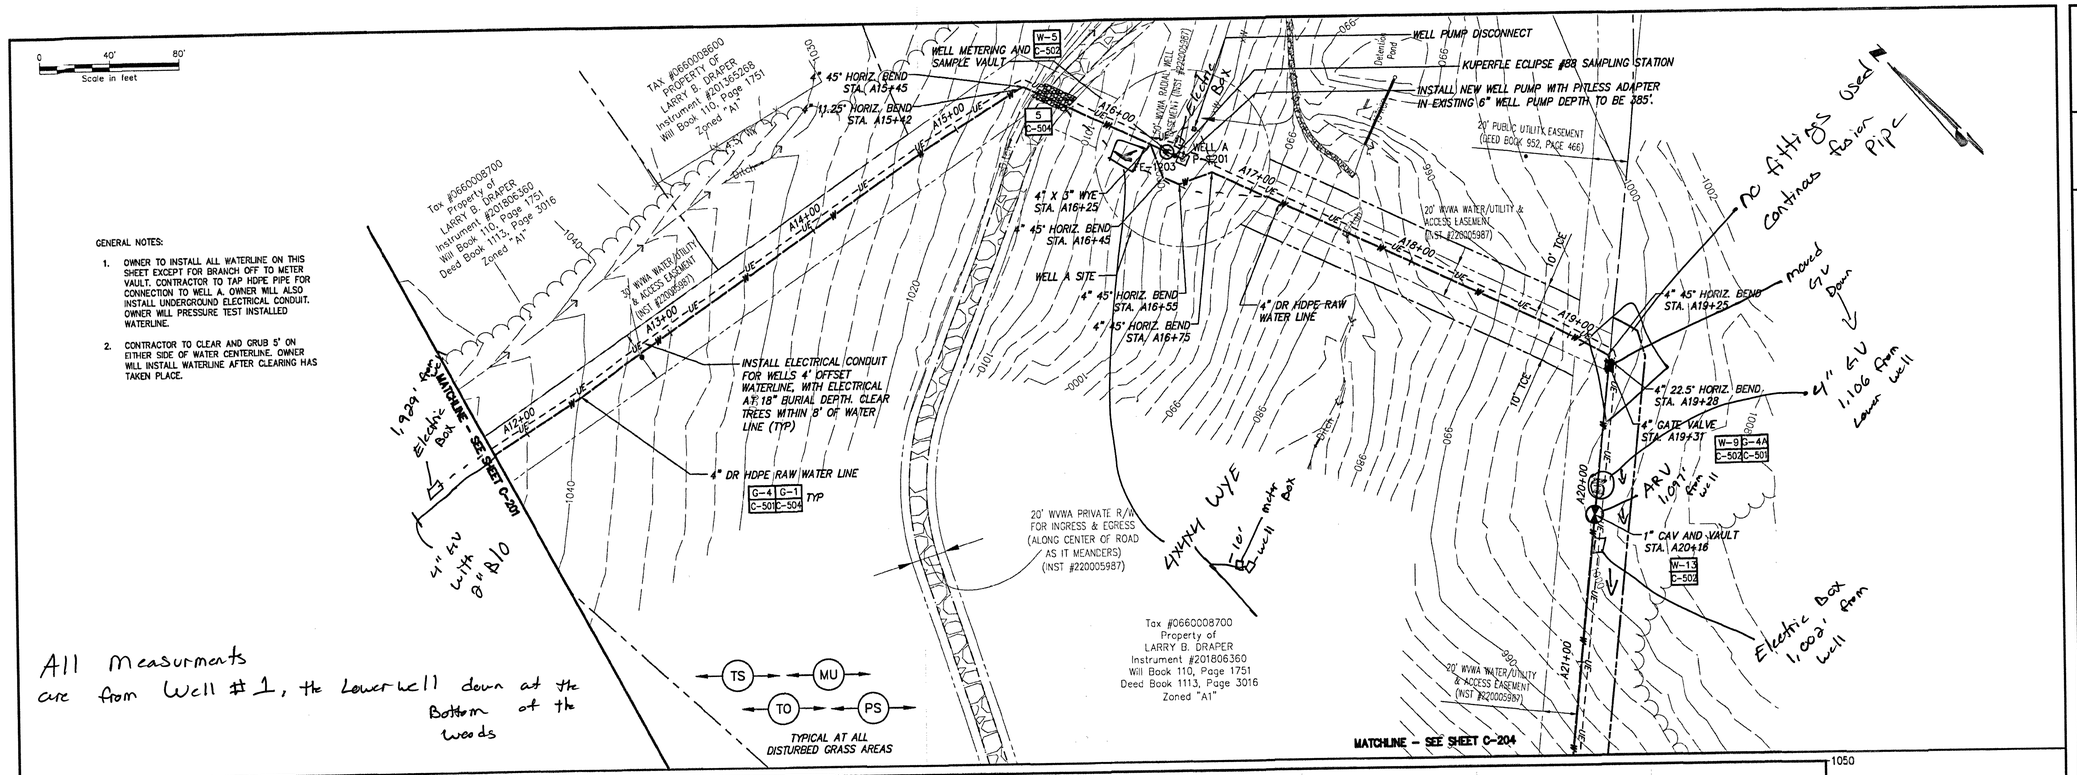

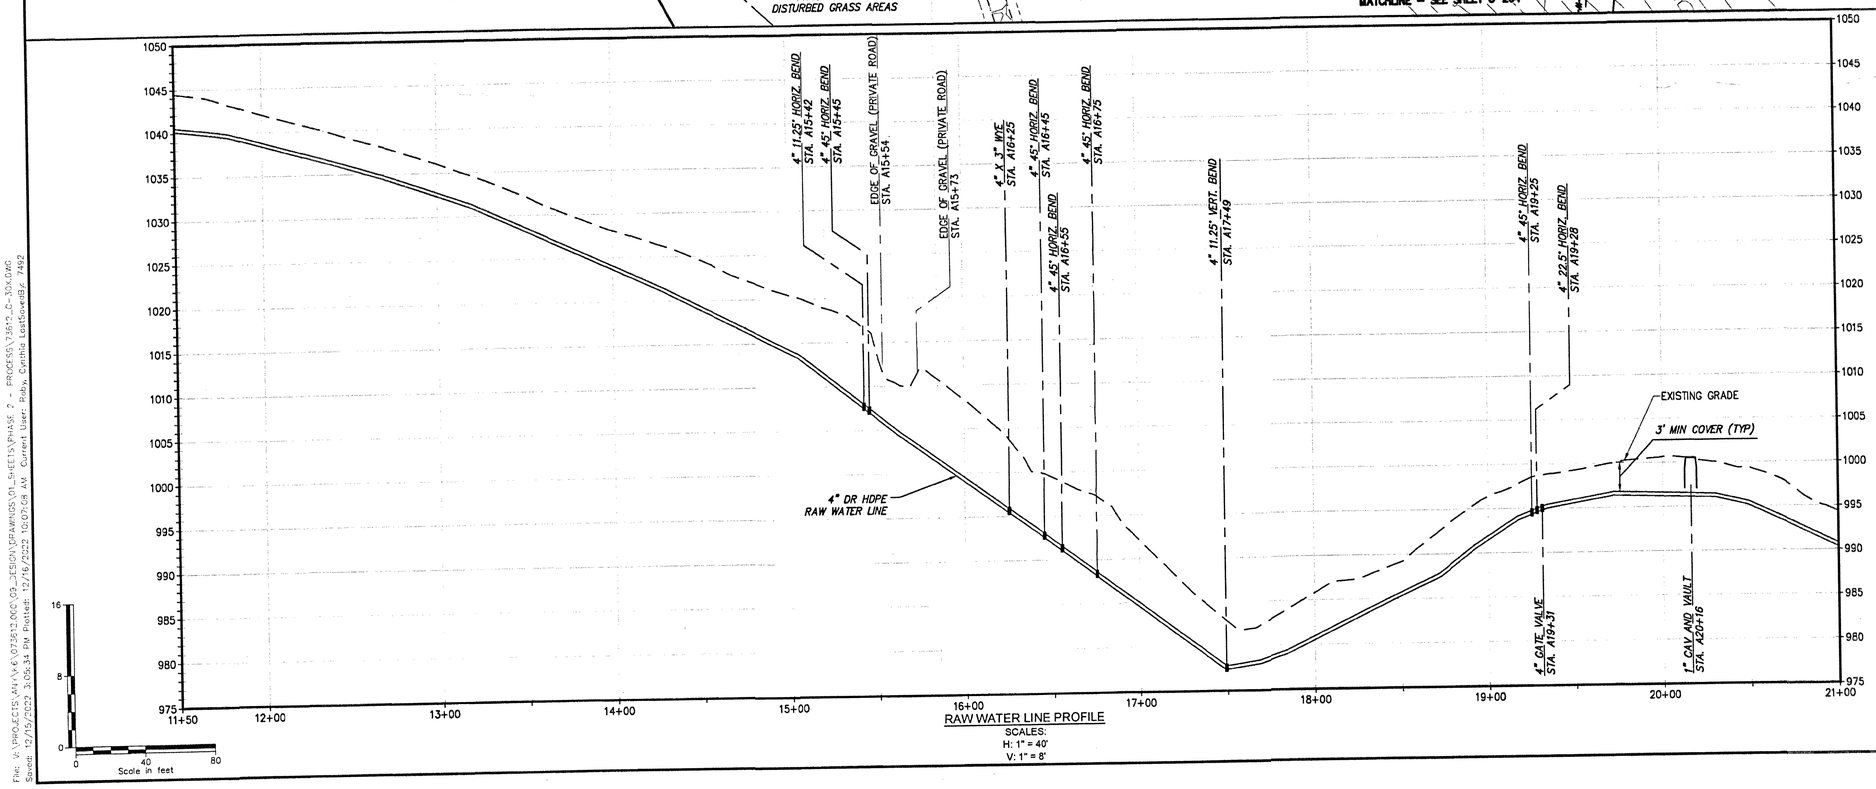

RAW WATER LINE PROFILE

SCALES:
H: 1" = 40'
V: 1" = 8'

No Bends or fittings was used on the 4" fusion.

File: V:\PROJECTS\A\K\K\073612.000\03_DESIGN\DRAWINGS\01_SHEETS\PHASE 2 - PROCESS\73612_C-203.DWG
Saved: 12/15/2022 3:05:34 PM Plotted: 12/16/2022 10:07:08 AM Current User: Roby, Cynthia Last Saved By: 7492

Drawing Copyright © 2022

CHA
1341 Research Center Drive, Suite 2100
Blacksburg, VA 24060-5548
540.552.5548 . www.chacompanies.com

WESTERN VIRGINIA WATER AUTHORITY

WESTERN VIRGINIA WATER AUTHORITY

COMMONWEALTH OF VIRGINIA
ERIC T. ANDERSON
Lic. No. 040813
12/16/2022
PROFESSIONAL ENGINEER

IT IS A VIOLATION OF LAW FOR ANY PERSON, UNLESS THEY ARE ACTING UNDER THE DIRECTION OF A LICENSED PROFESSIONAL ENGINEER, ARCHITECT, LANDSCAPE ARCHITECT OR LAND SURVEYOR TO ALTER AN ITEM IN ANY WAY. IF AN ITEM BEARING THE STAMP OF A LICENSED PROFESSIONAL IS ALTERED, THE ALTERING ENGINEER, ARCHITECT, LANDSCAPE ARCHITECT OR LAND SURVEYOR SHALL STAMP THE DOCUMENT AND INCLUDE THE NOTATION "ALTERED BY" FOLLOWED BY THEIR SIGNATURE, THE DATE OF SUCH ALTERATION, AND A SPECIFIC DESCRIPTION OF THE ALTERATION.

SOUTHLAKE WATER SYSTEM

CONTRACT 1: WATER TREATMENT PLANT

CONTRACT 2: WATER MAIN

No.	Submittal / Revision	App'd.	By	Date
0	BID ISSUE		ETA CDR	12/15/22

RAW WATER PLAN AND PROFILE

Designed By:	Drawn By:	Checked By:
CDR	AW	ETA
Issue Date: 12/15/22	Project No: 073612	Scale: AS NOTED

Drawing No.:

C-203