REVISED	F.H.W.A. REGION	STATE	FEDERAL AID PROJECT	STATE ROUTE	STATE PROJECT	SHEET NO.
	3	VA.				

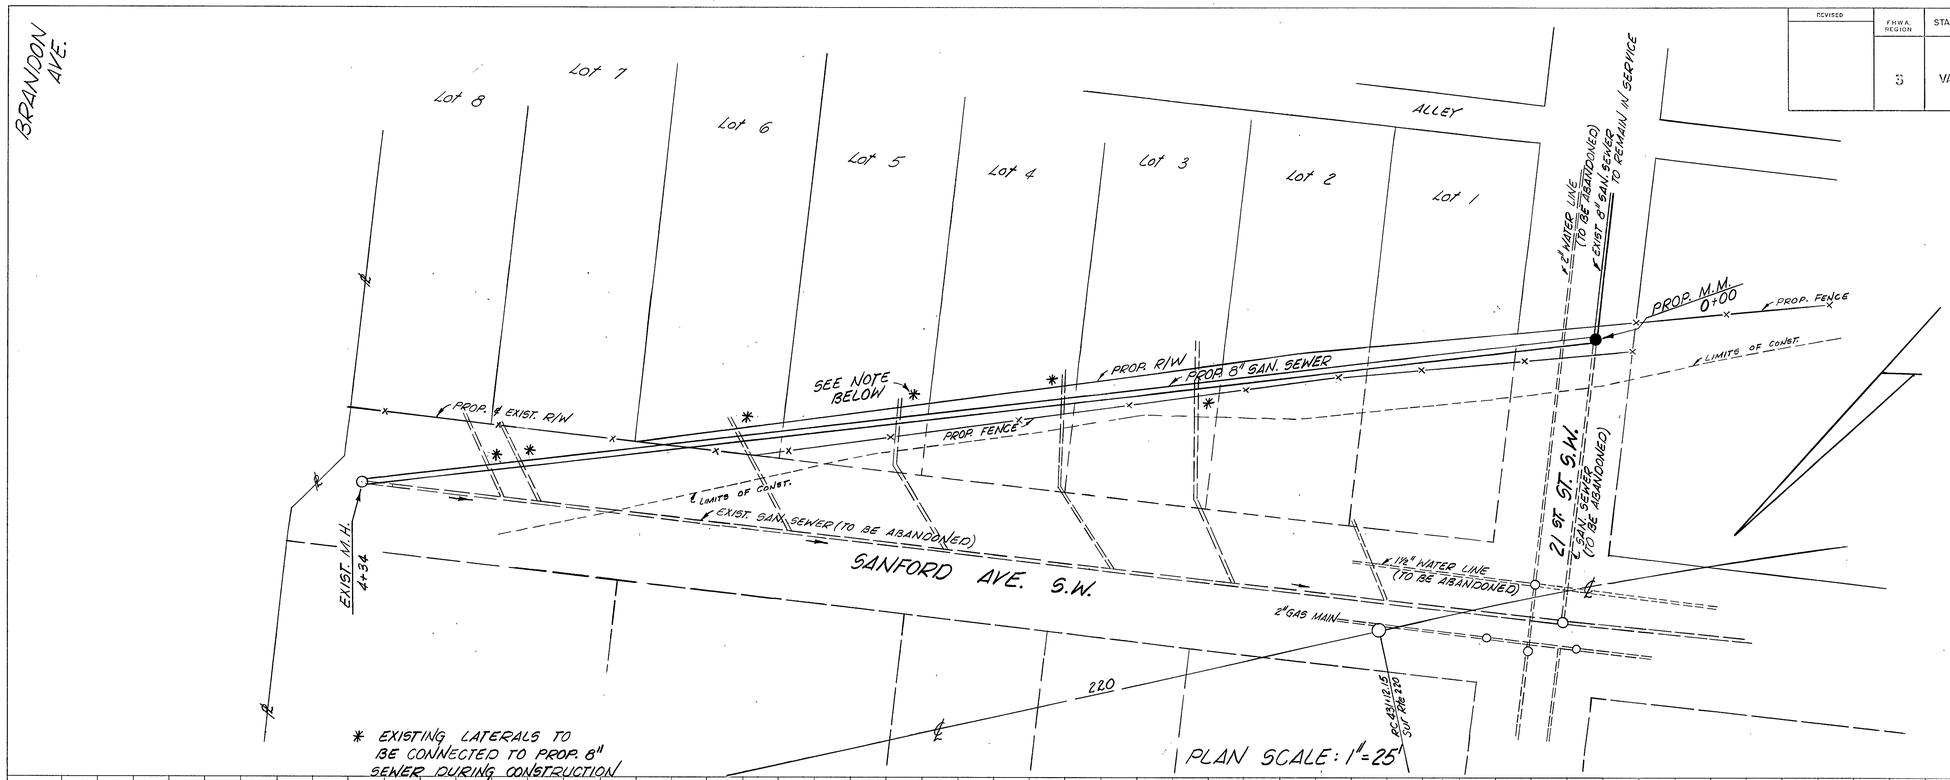

BENCH MARK
NAIL IN ROOT OF 15" PARADISE TREE, 50' LEFT OF HWY. STA. 446+25
ELEV. 1003.54

PROFILE SCALE HOR 1" = 25' VER 1" = 10'

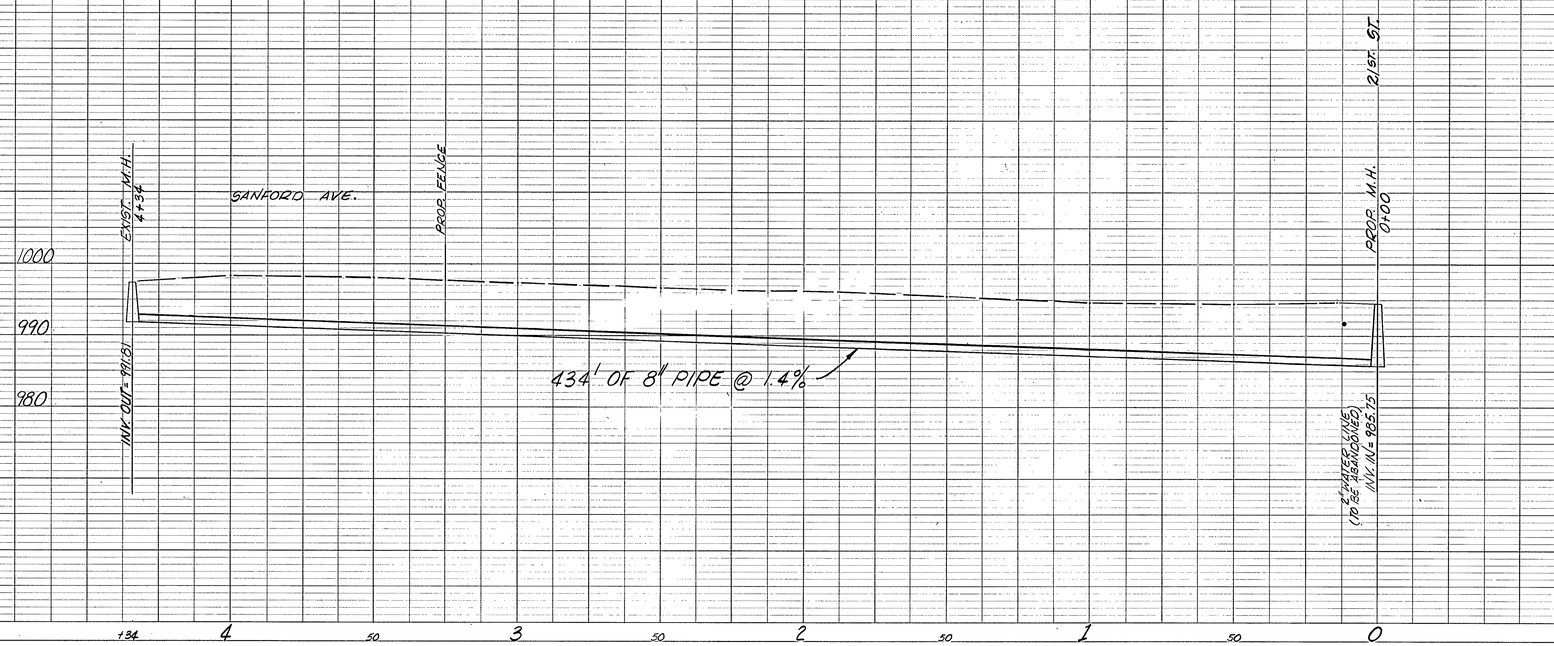

PLAN	BY	DATE
SURVEYED		
PLOTTED		
ALIGNMENT CHECKED		
R/W PLOT CHECKED		
NOTE BOOK		
No.		

PROFILE	BY	DATE
SURVEYED		
PLOTTED	J.H. TREADWAY	4/75
GRADES CHECKED		
R.W.S. NOTED		
NOTE BOOK 574	STRUCTURE NOTATIONS CHECKED	

PLAN NO.	PROJECT	FILE NO	SHEET NO
A 5486			3 OF 7

PLAN No. 5486