REVISED	FHWA REGION	STATE	FEDERAL AID PROJECT	STATE ROUTE	STATE PROJECT	SHEET NO.
	3	VA.				

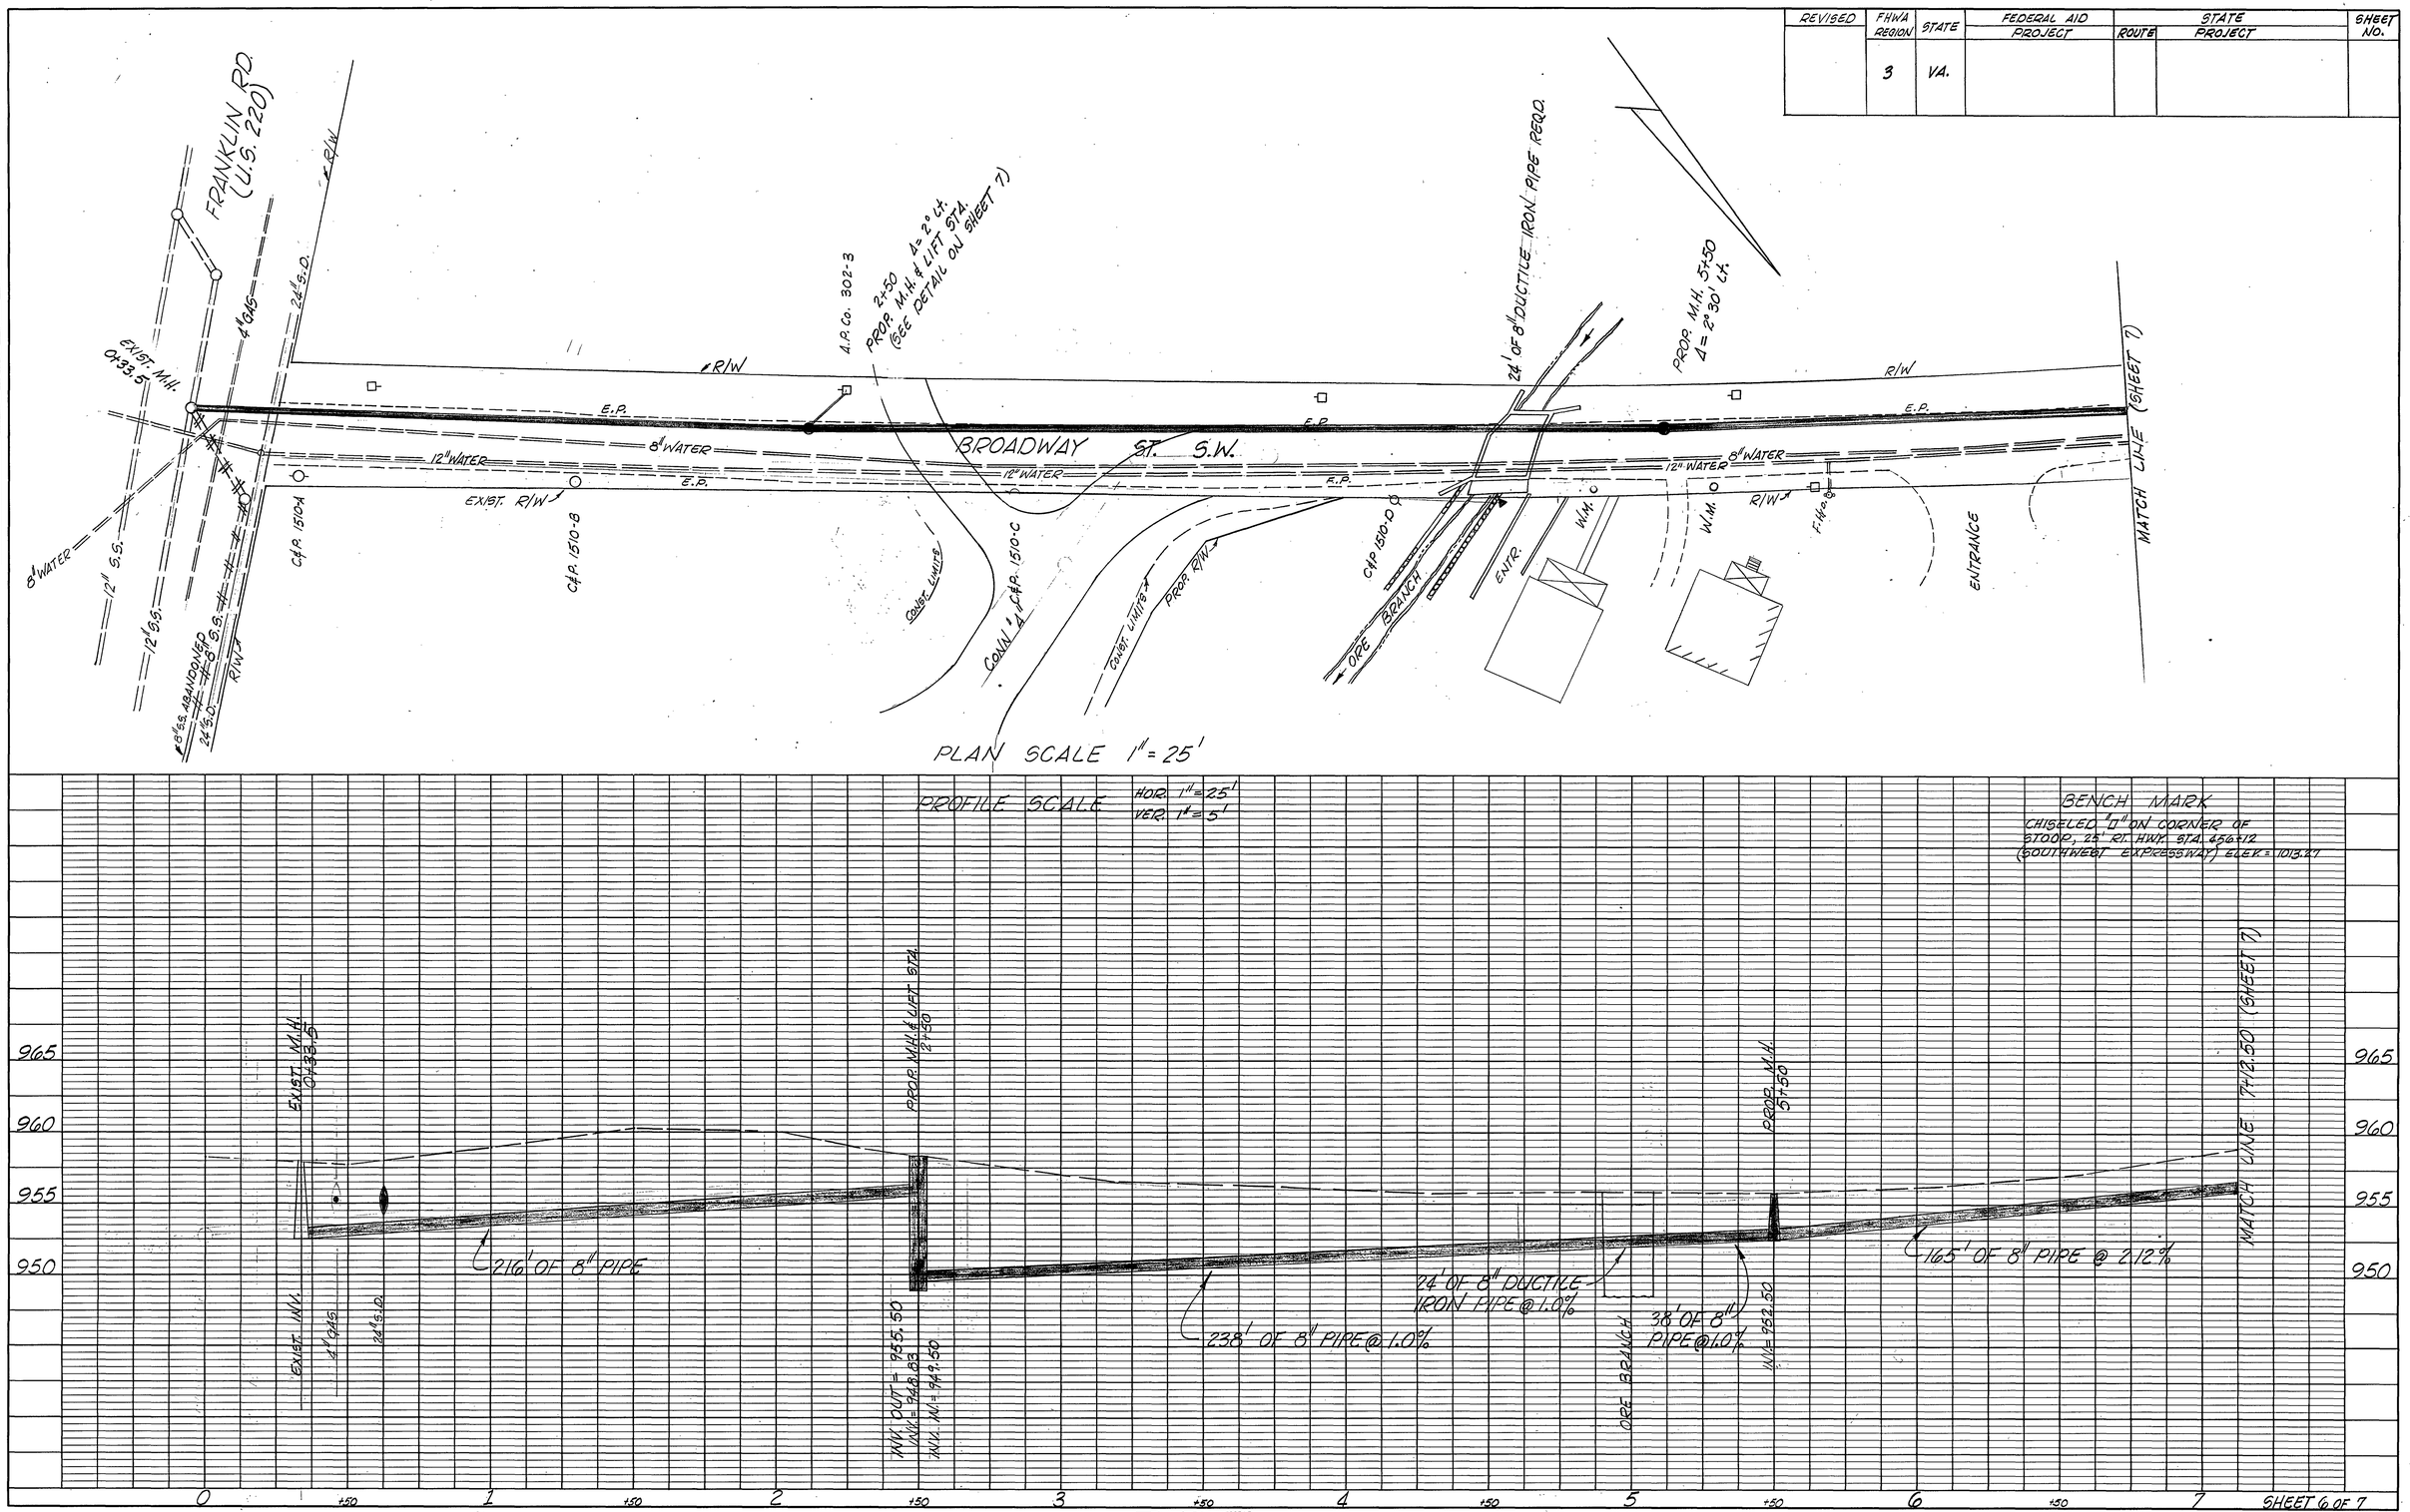

PLAN		BY	DATE
NOTE BOOK	SURVEYED		
NO.	PLOTTED		
	R/W & UTILITIES CHECKED		
	RT. OF WAY CHECKED		

PROFILE		BY	DATE
NOTE BOOK	SURVEYED		
NO. 572	PLOTTED		
	GRADES CHECKED		
	B. M. & NOTED		
	STRUCTURE NOTATIONS CHECKED		

PLATE-1 PLAN PROFILE
B. K. ELLIOTT company
NO. 405 TRACING PAPER

SHEET 6 OF 7

PLAN No. 5486