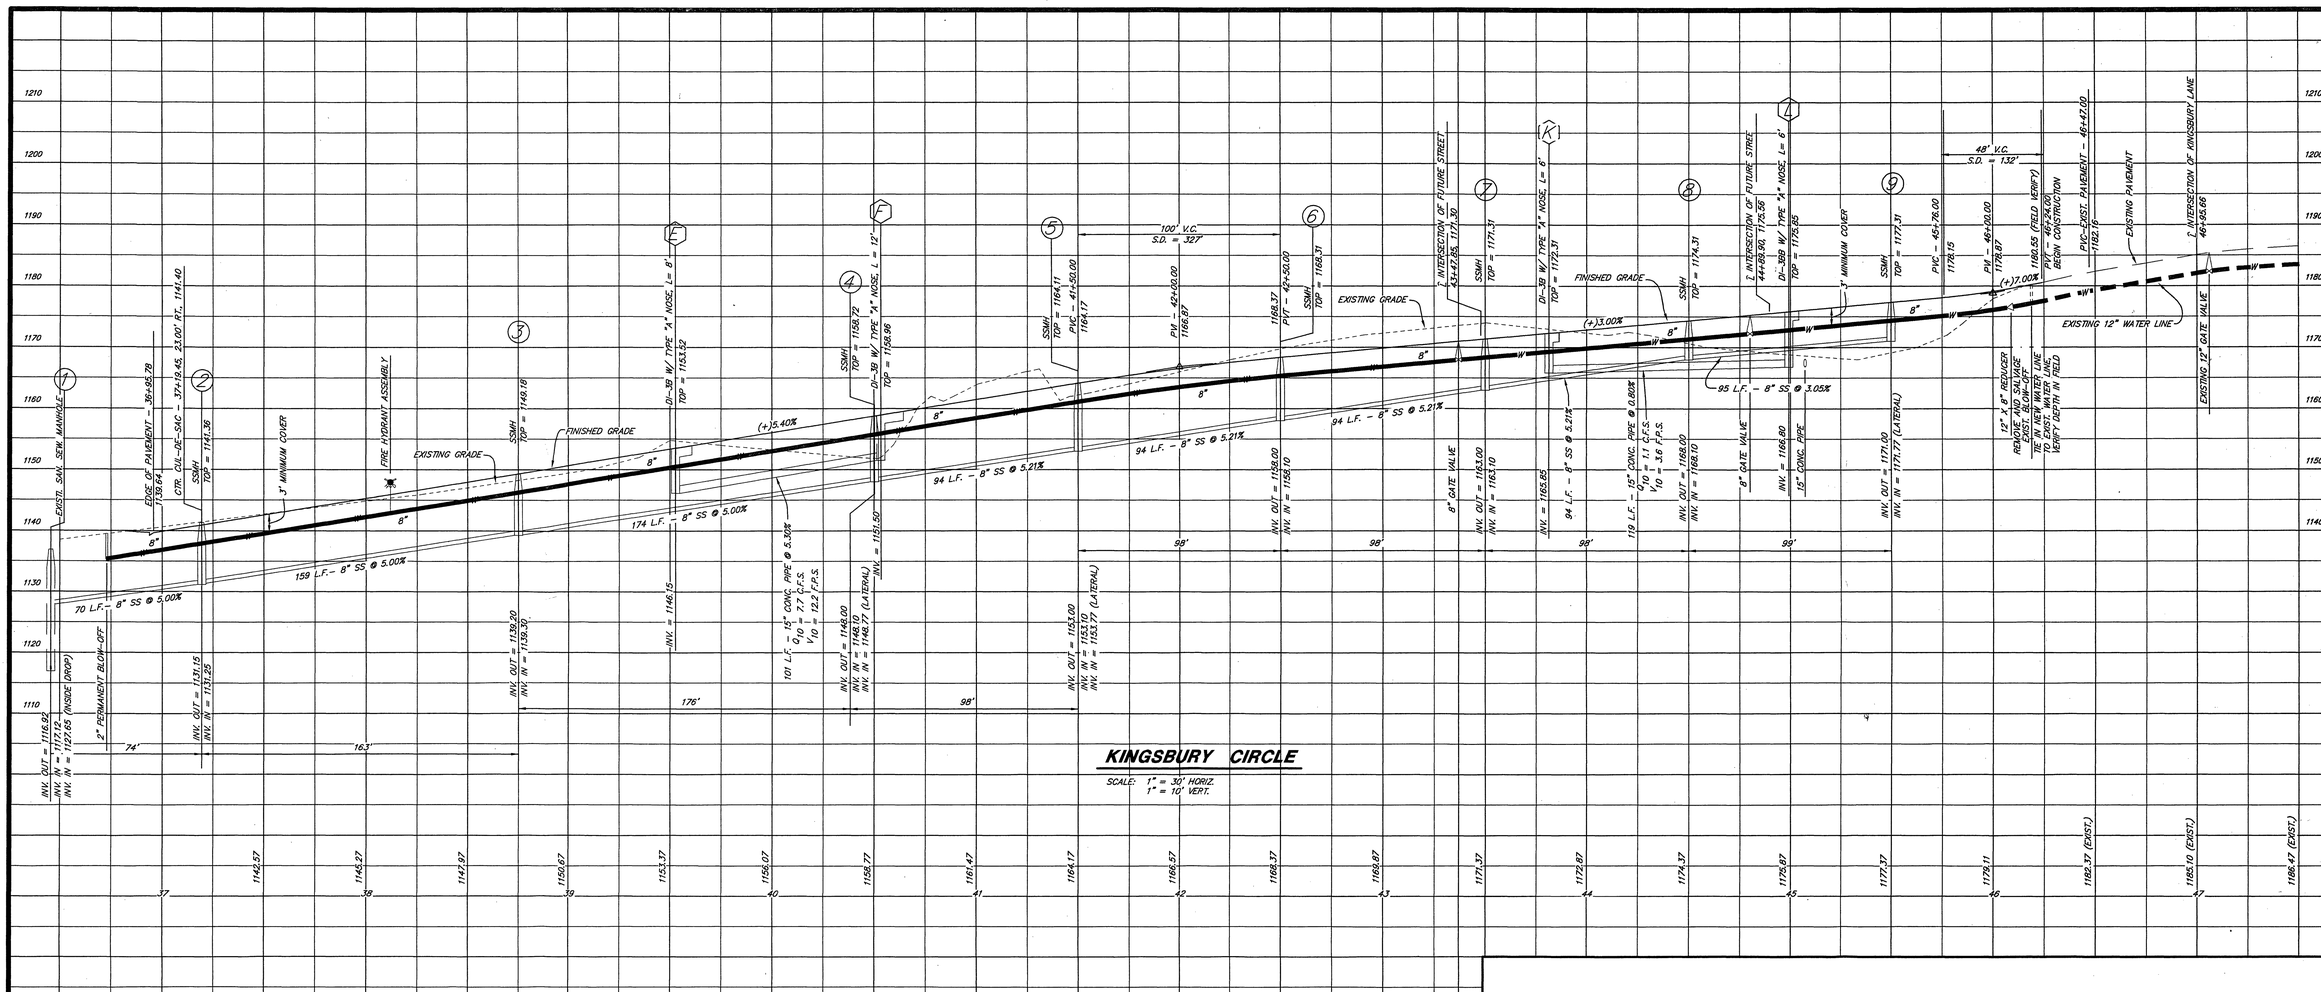

KINGSBURY CIRCLE

SCALE: 1" = 30' HORIZ.
1" = 10' VERT.

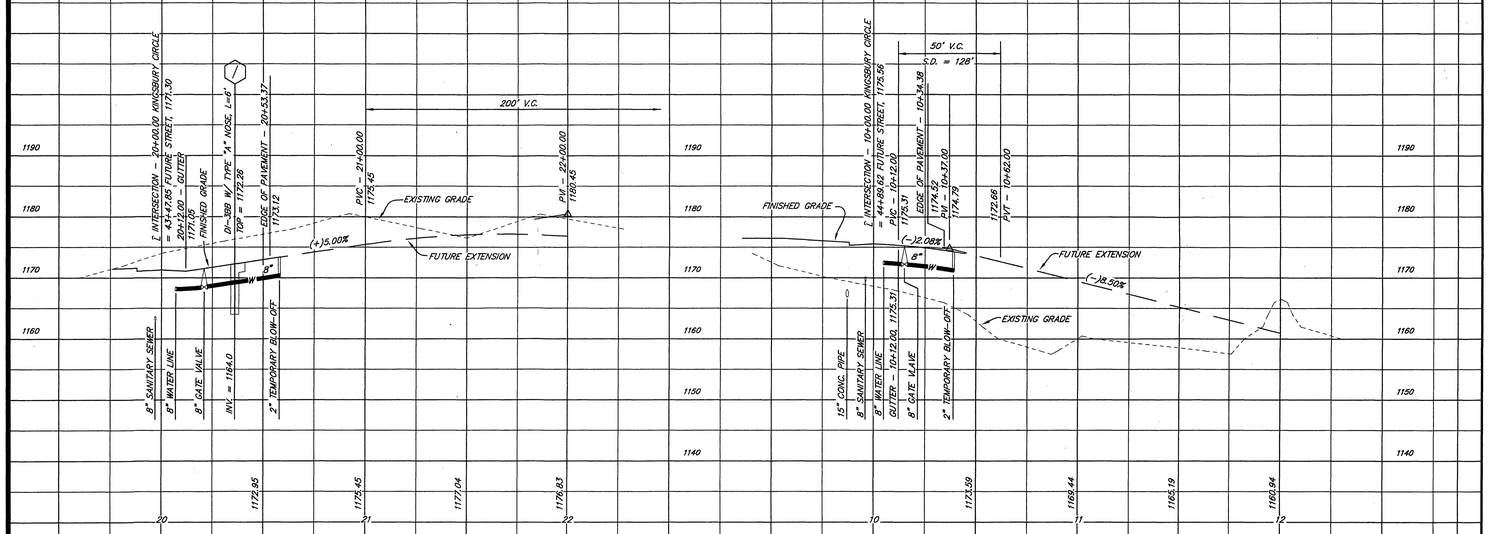

FUTURE STREETS

SCALE: 1" = 30' HORIZ.
1" = 10' VERT.

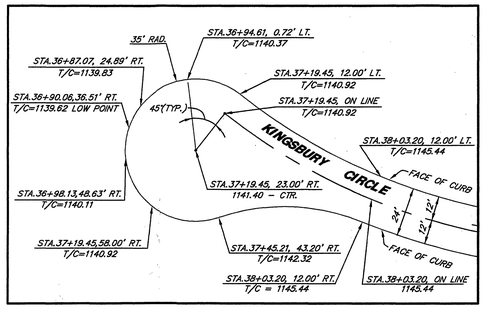

CUL-DE-SAC DETAIL

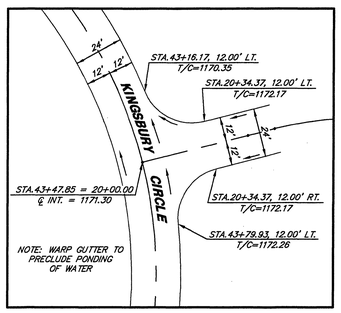

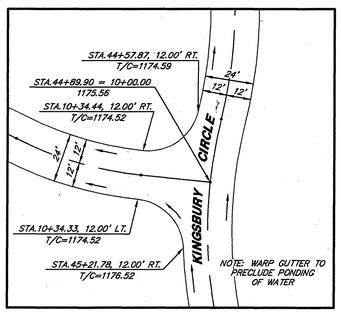

INTERSECTION DETAILS

LUMSDEN ASSOCIATES, P.C.
ENGINEERS-SURVEYORS-PLANNERS
ROANOKE, VIRGINIA

4664 BRAMBLETON AVENUE
P.O. BOX 7249
ROANOKE, VIRGINIA 24018

PHONE (540) 774-4411
FAX (540) 772-9445
E-MAIL LUMSDENPC@AOL.COM

COMMONWEALTH OF VIRGINIA
MICHAEL S. WEBB
No. 012656
12-7-00
PROFESSIONAL ENGINEER

ROAD PROFILES

SECTION No. 3
SOUTHWOOD
PREPARED FOR
PALM LAND COMPANY, L.C.
SITUATED IN
ROANOKE, VIRGINIA

REVISIONS

NO.	DATE	DESCRIPTION
1		
2		
3		
4		
5		

DATE: DECEMBER 6, 2000
SCALE: AS SHOWN
COMMISSION NO: 99-256
DADD FILE: F:\SB\SB256\DEVPLANS\RDPROFILES

SHEET 7 OF 11