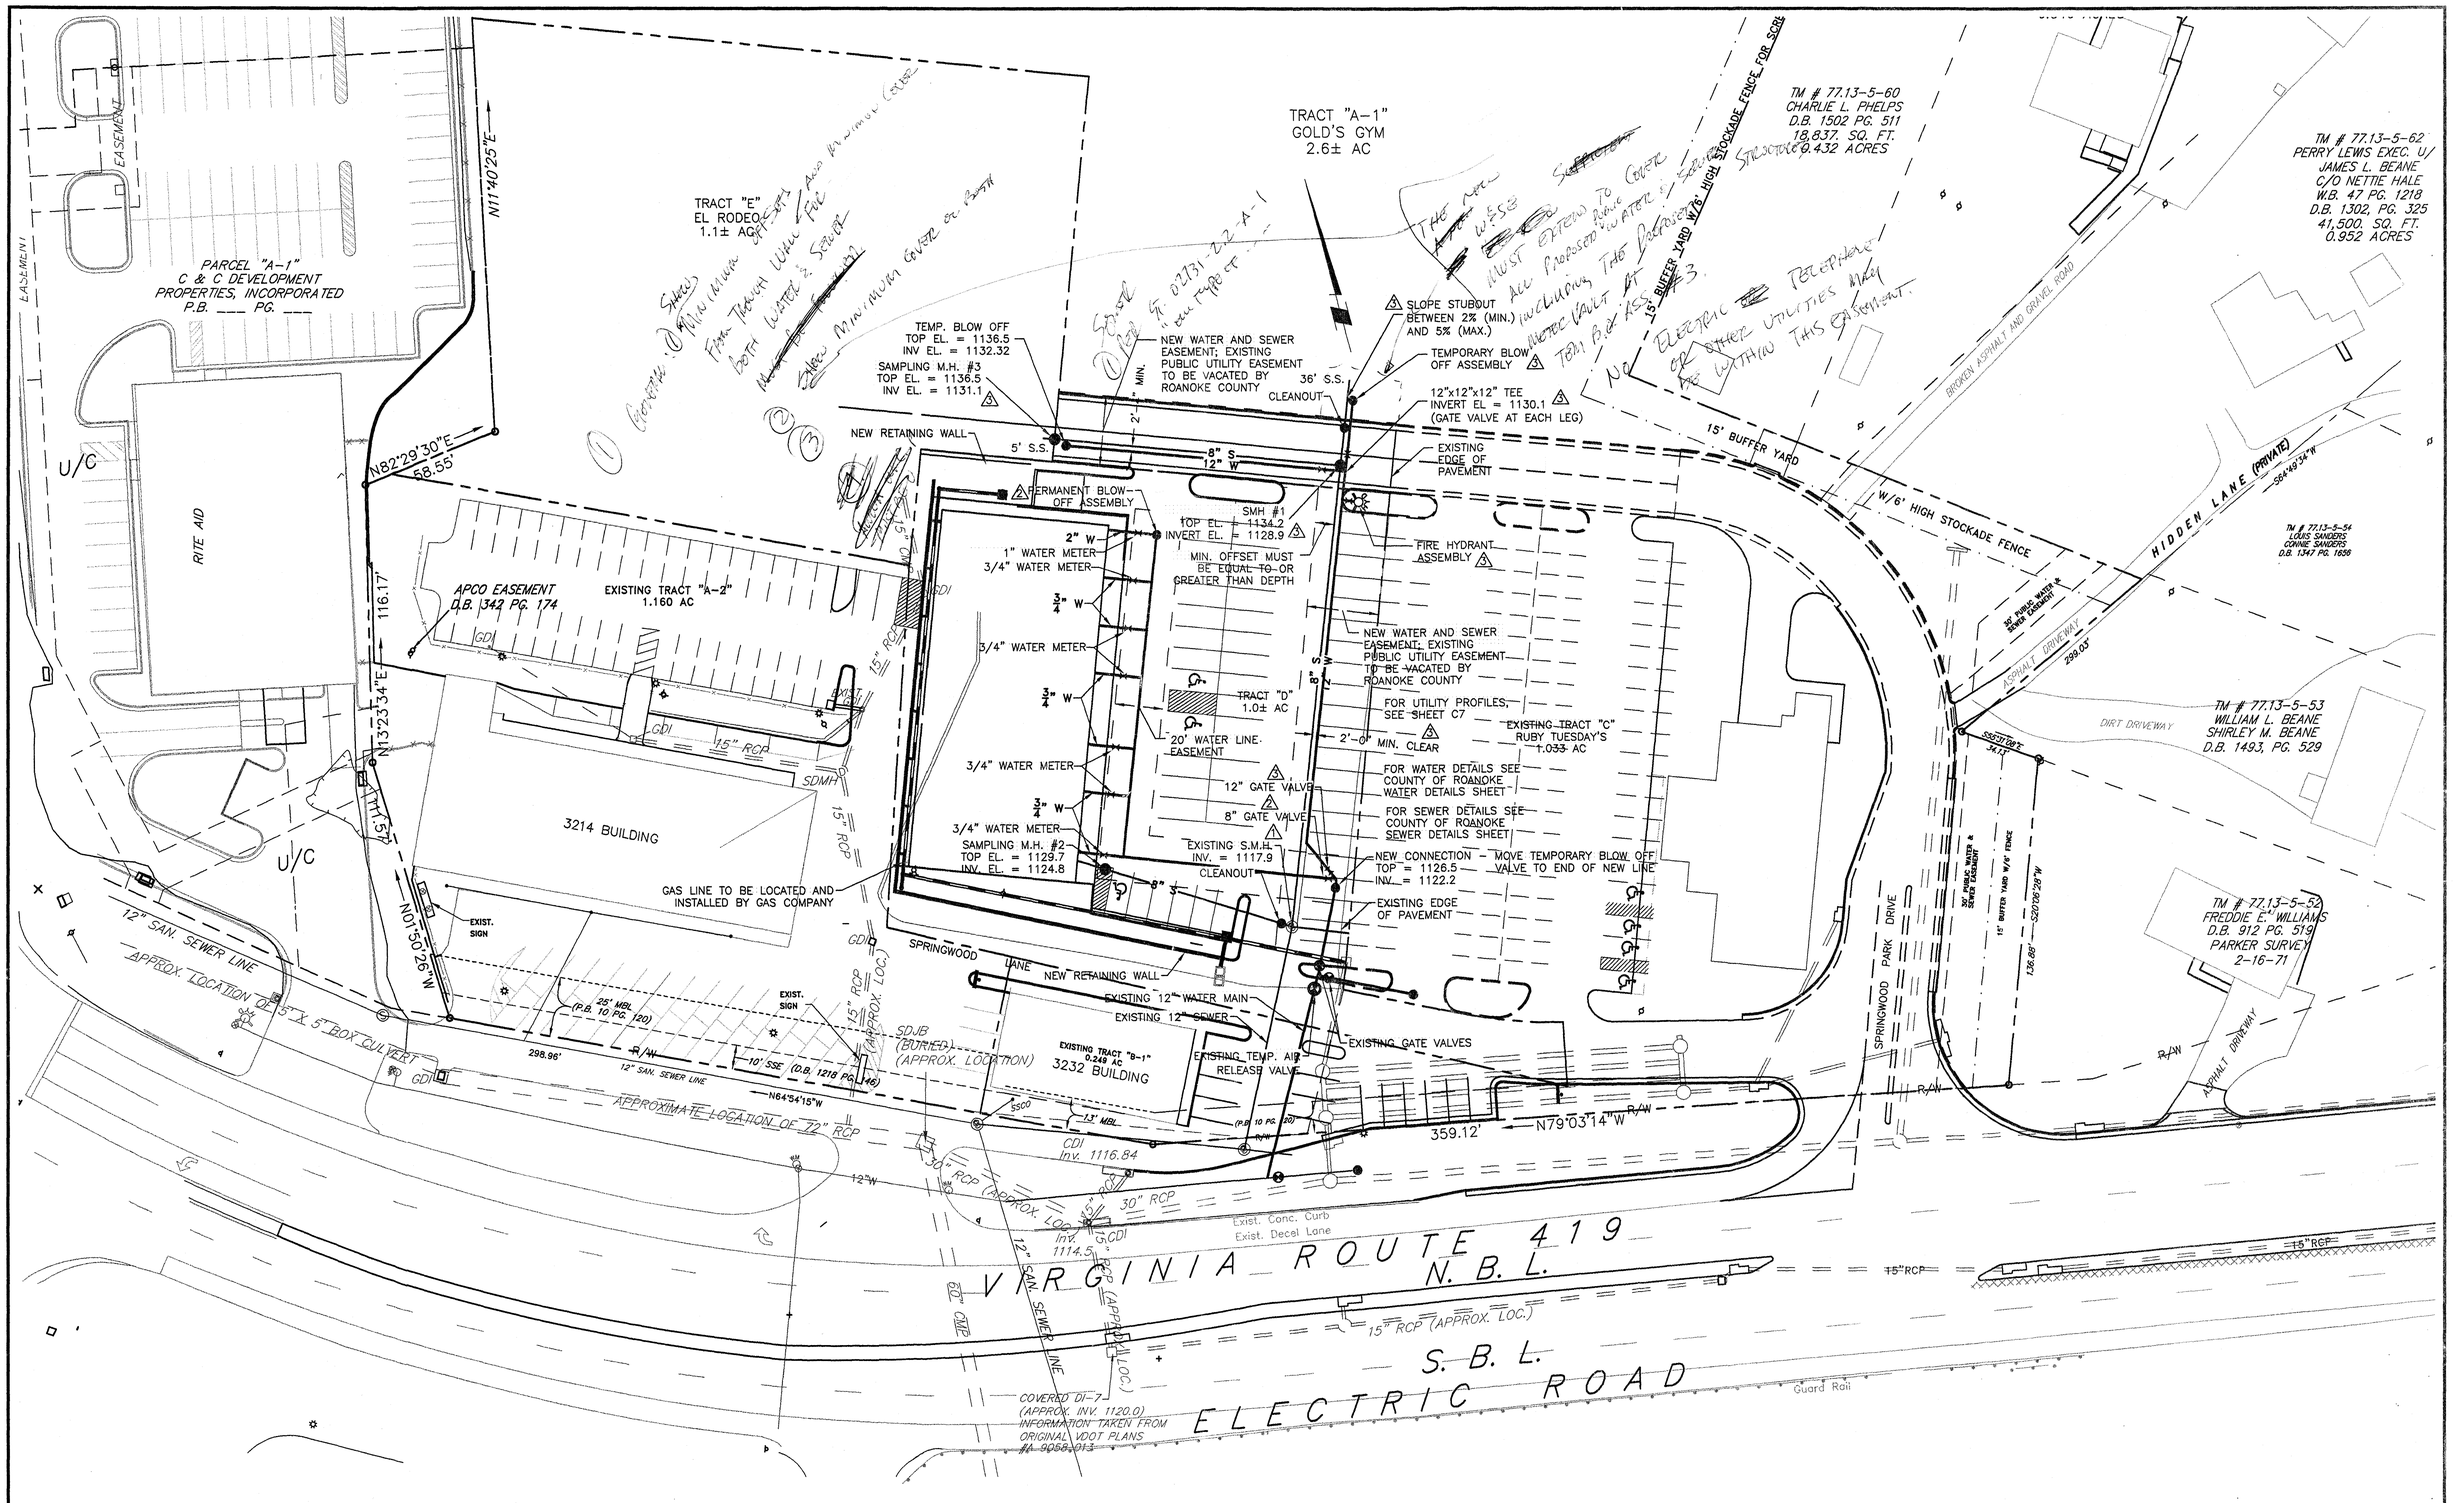

REV	DATE	DESCRIPTION	BY	APP
1	4/3/03	REV. INVERT FOR EXIST. SMH AND SEWER LINE GRADES	MAS	NAB
2	5/28/03	REV. INVERT FOR SMH #1 AND SMH #3 AND SEWER LINE GRADES; RELOCATE WATER LINE TIE-IN TO BLDG.	MAS	NAB
3	6/27/03	REV. WATER LINE LOCATION AND GRADES OVER UTILITY LINES; ADD WALL IN FRONT AND ON SIDE OF BUILDING	MAS	NAB

L. A. GATES COMPANY
ENGINEERS AND CONSULTANTS
306 MARKET STREET, SE
ROANOKE, VIRGINIA 24011
(540)342-8423 - FAX (540)342-8425
BECKLEY, WV CHARLESTON, WV ROANOKE, VA

Springwood Associates, L.L.C.
Property Management
and Development
Suite 200, 3214 Electric Road, S.W.
Roanoke, Virginia 24018
Tel. (540)774-6500 Fax (540)776-0891

COMMONWEALTH OF VIRGINIA
NICK A. BRASH
NO. 015110
06/30/03
PROFESSIONAL ENGINEER

SPRINGWOOD TRACT D

UTILITY PLAN

ROANOKE COUNTY, VIRGINIA

DRAWN	CHECKED	DESIGNED	DATE	PROJECT ID NO	1"=10'	SHEET
MAS	NAB	MAS	JUN 30, '03	39522.180	SCALE: 1"=30'	C3