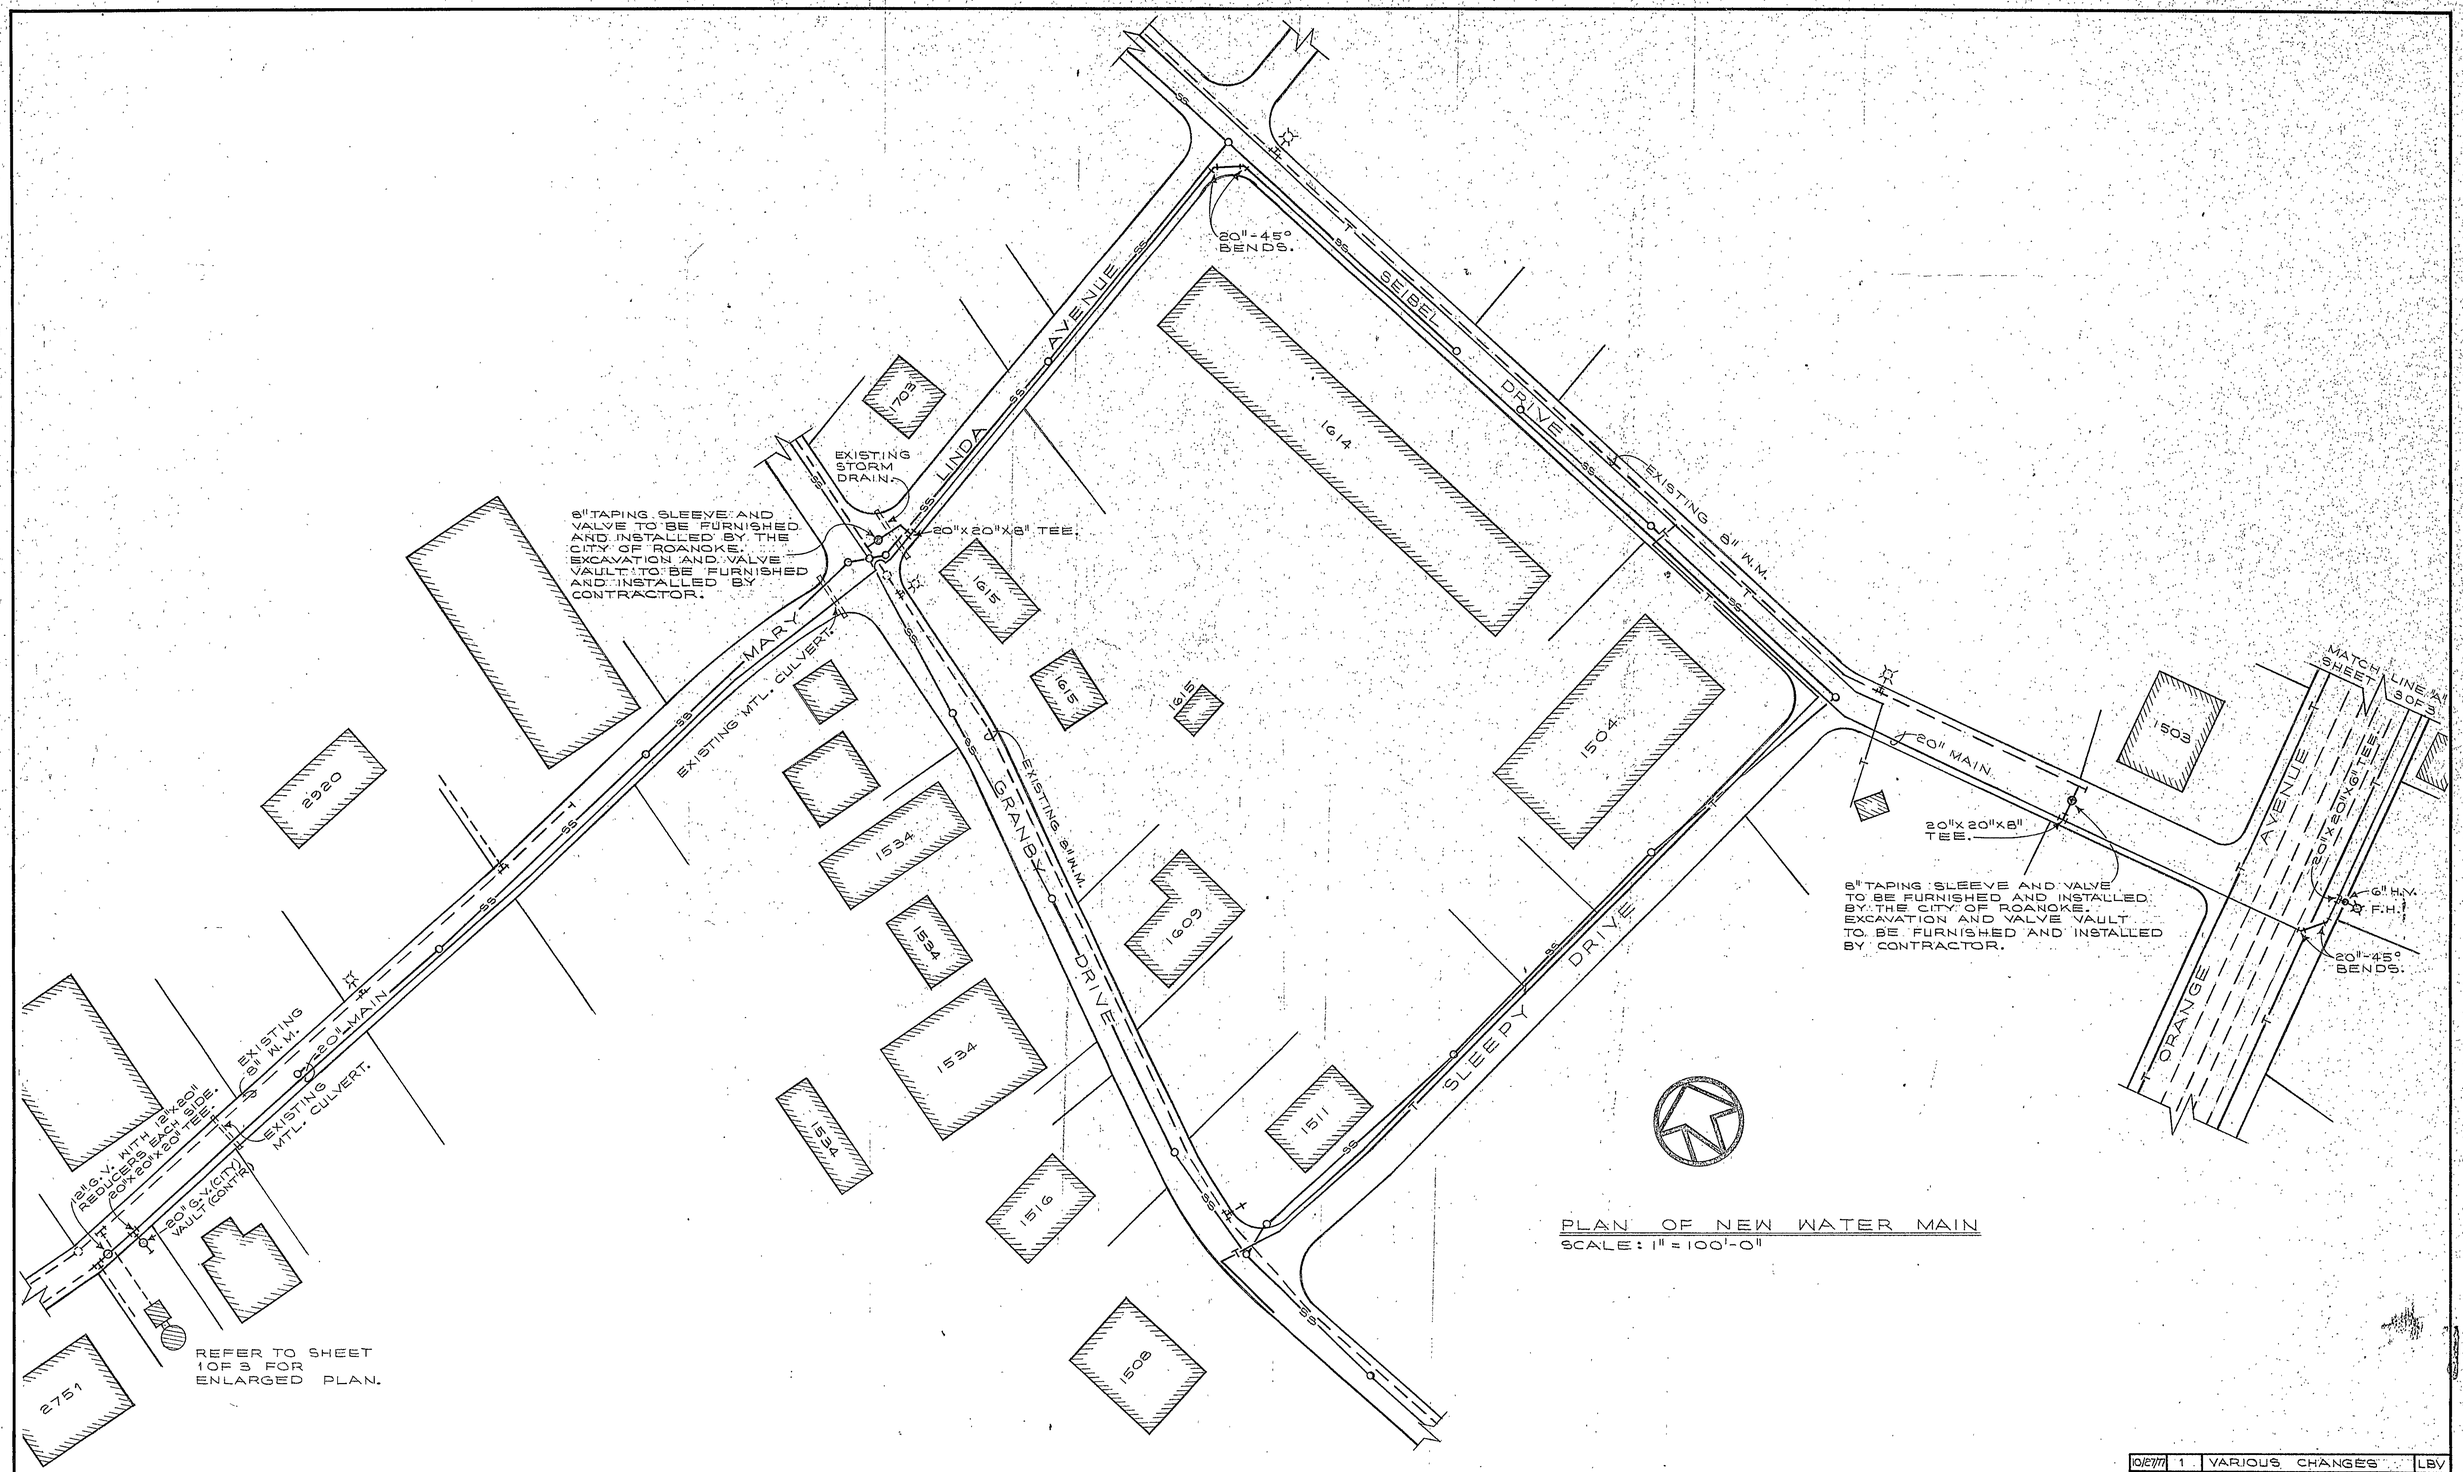

PLAN OF NEW WATER MAIN
SCALE: 1" = 100'-0"

DATE	REV.	DESCRIPTION	BY
10/27/77	1	VARIOUS CHANGES	LBV

PLAN WATER MAIN.

Thomas F. Brady — CITY ENGINEER

WATER MAIN EXTENSION FROM MARY LINDA AVE. TO BERKLEY ROAD N.E. ROANOKE, VIRGINIA

DRAWN LBV
CHECKED LBC
APP'D MCS
DATE 9/27/77
JOB NO. 7714

CITY OF ROANOKE
OFFICE OF CITY ENGINEER
ROANOKE, VIRGINIA

SHEET 2 OF 3

CONTRACTOR MUST VERIFY ALL DIMENSIONS AT PROJECT BEFORE PROCEEDING WITH WORK