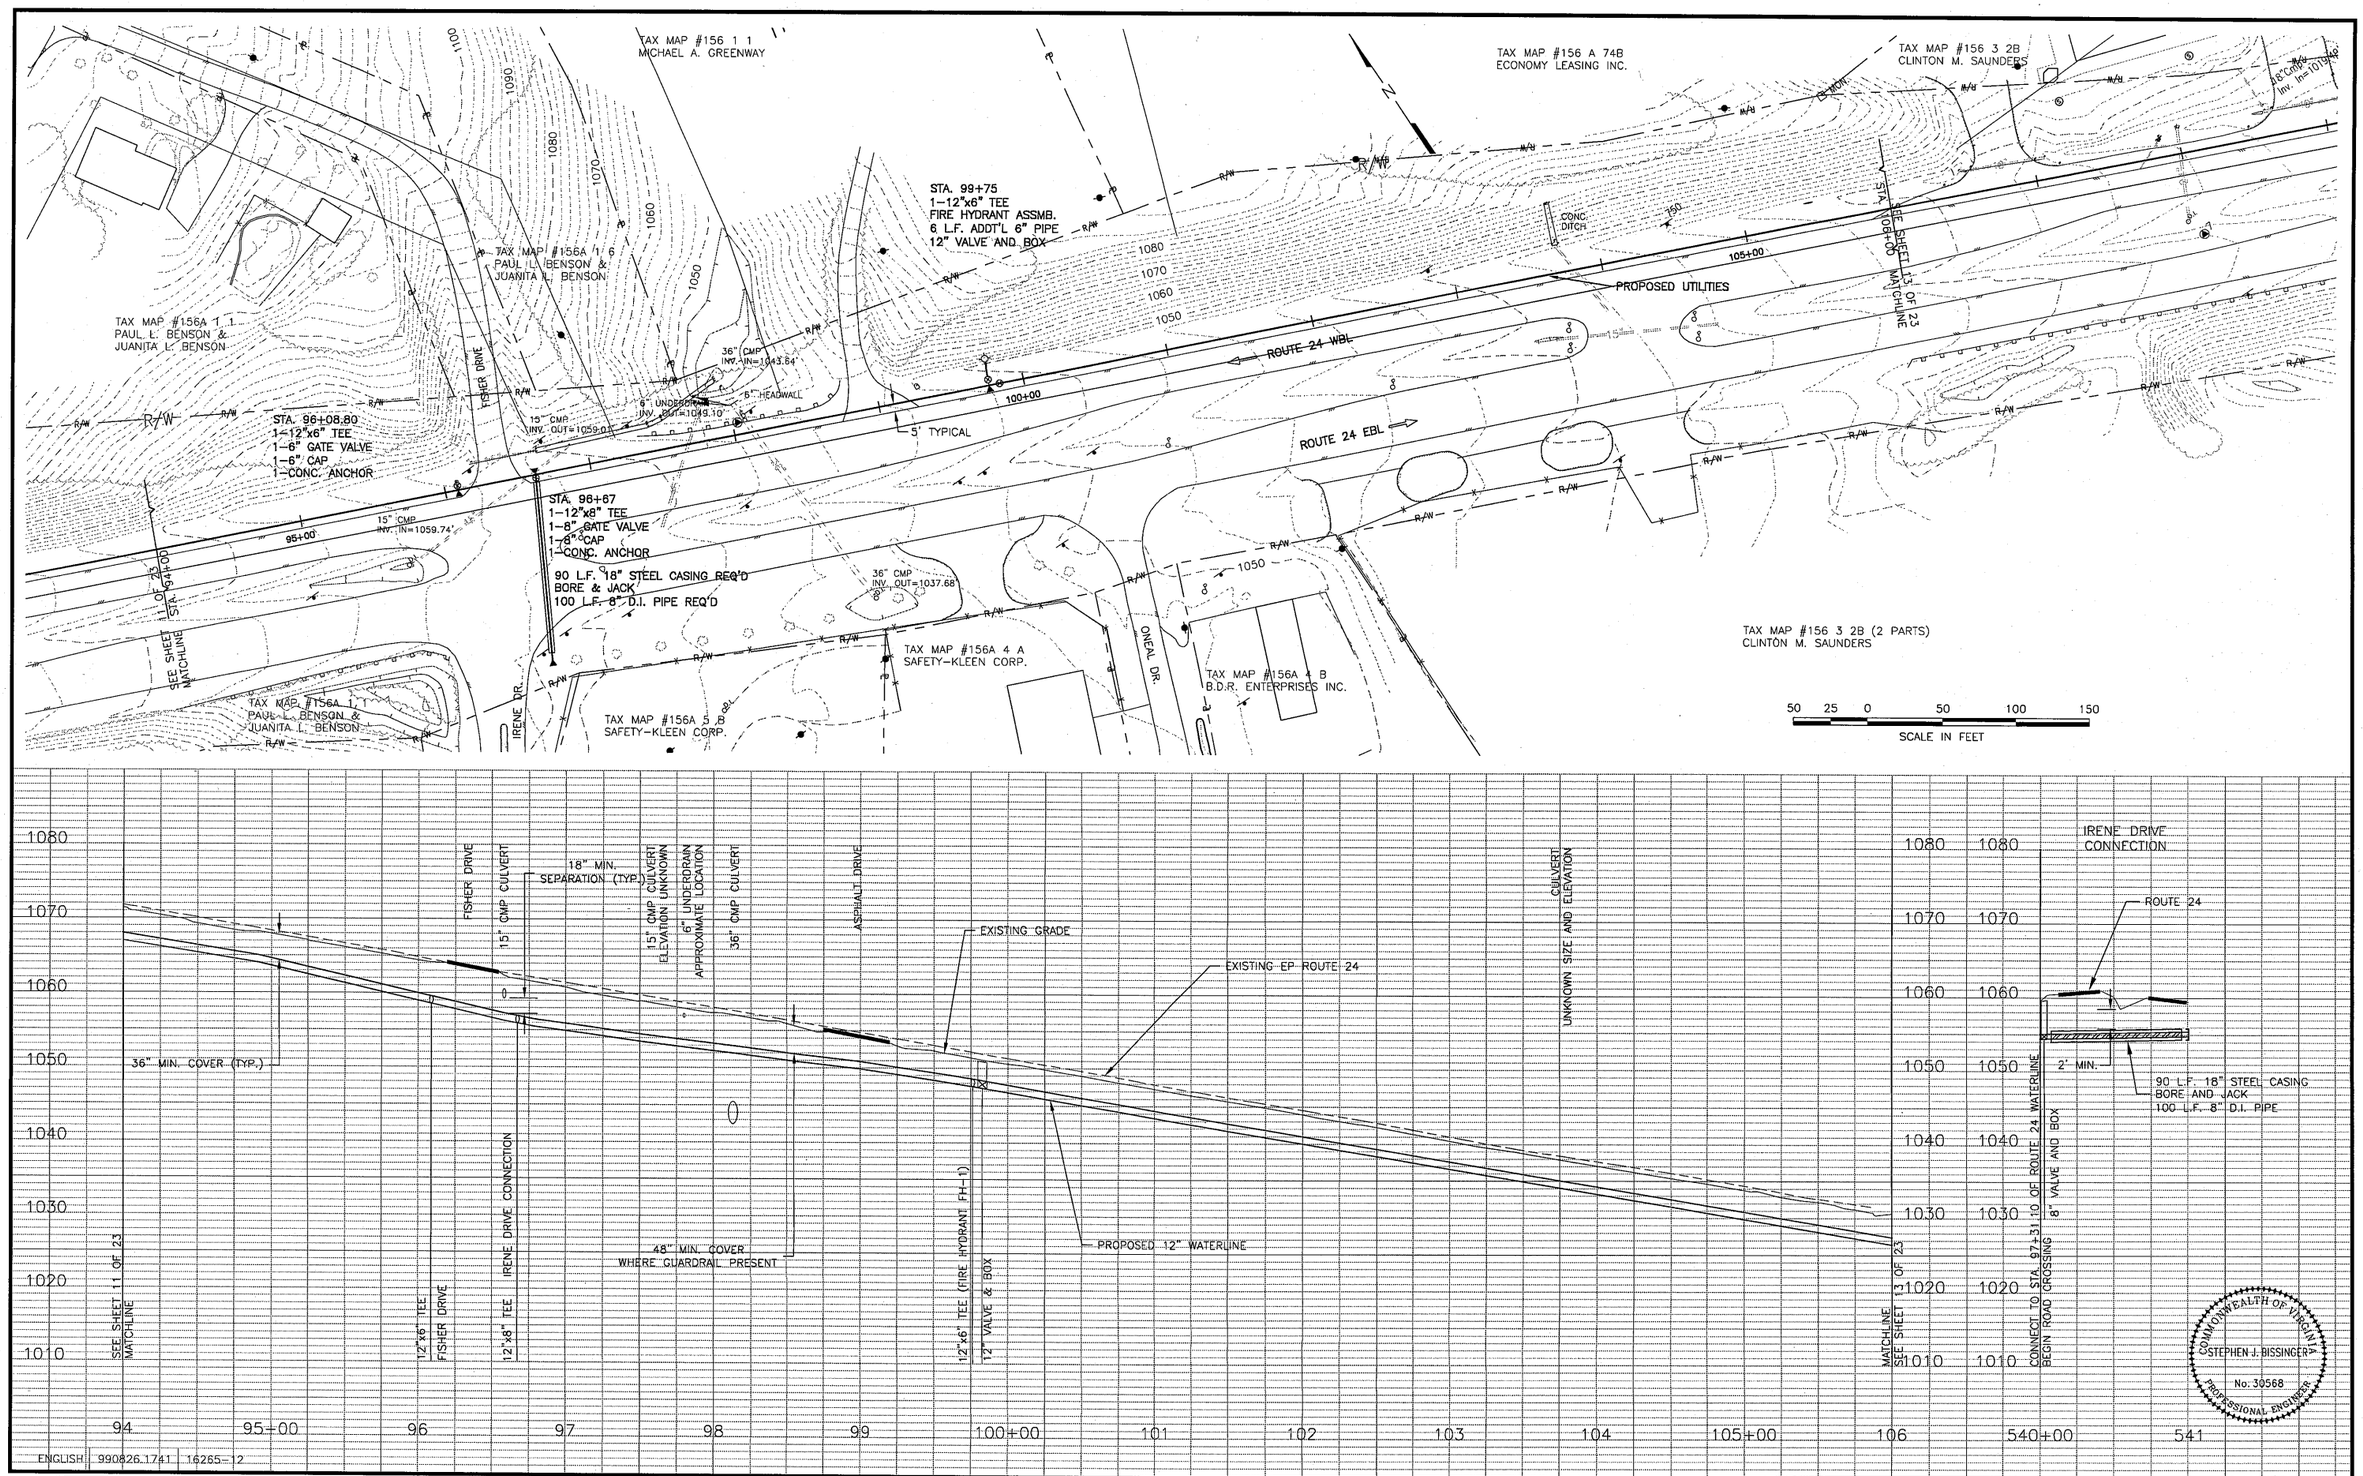

ENGLISH | 990826.1741 | 16265-12

ANDERSON AND ASSOCIATES, Inc.

Engineers
Surveyors
Planners

Blacksburg, VA
Greensboro, NC
Middletown, VA
Richmond, VA
Tri-Cities, TN

DATE : 30 JUN 99
SCALE : AS SHOWN
DESIGNED: RBE
DRAWN : RBE
CHECKED : BMK

REVISIONS:
03 SEP 99
RECORD:
14 JUL 00

STEWARTSVILLE
PHASE 1 WATER SYSTEM
BEDFORD COUNTY, VIRGINIA

ROUTE 24
STA. 94+00 TO 106+00

DOCUMENT NO.
16265-013

SHEET 12 OF 23