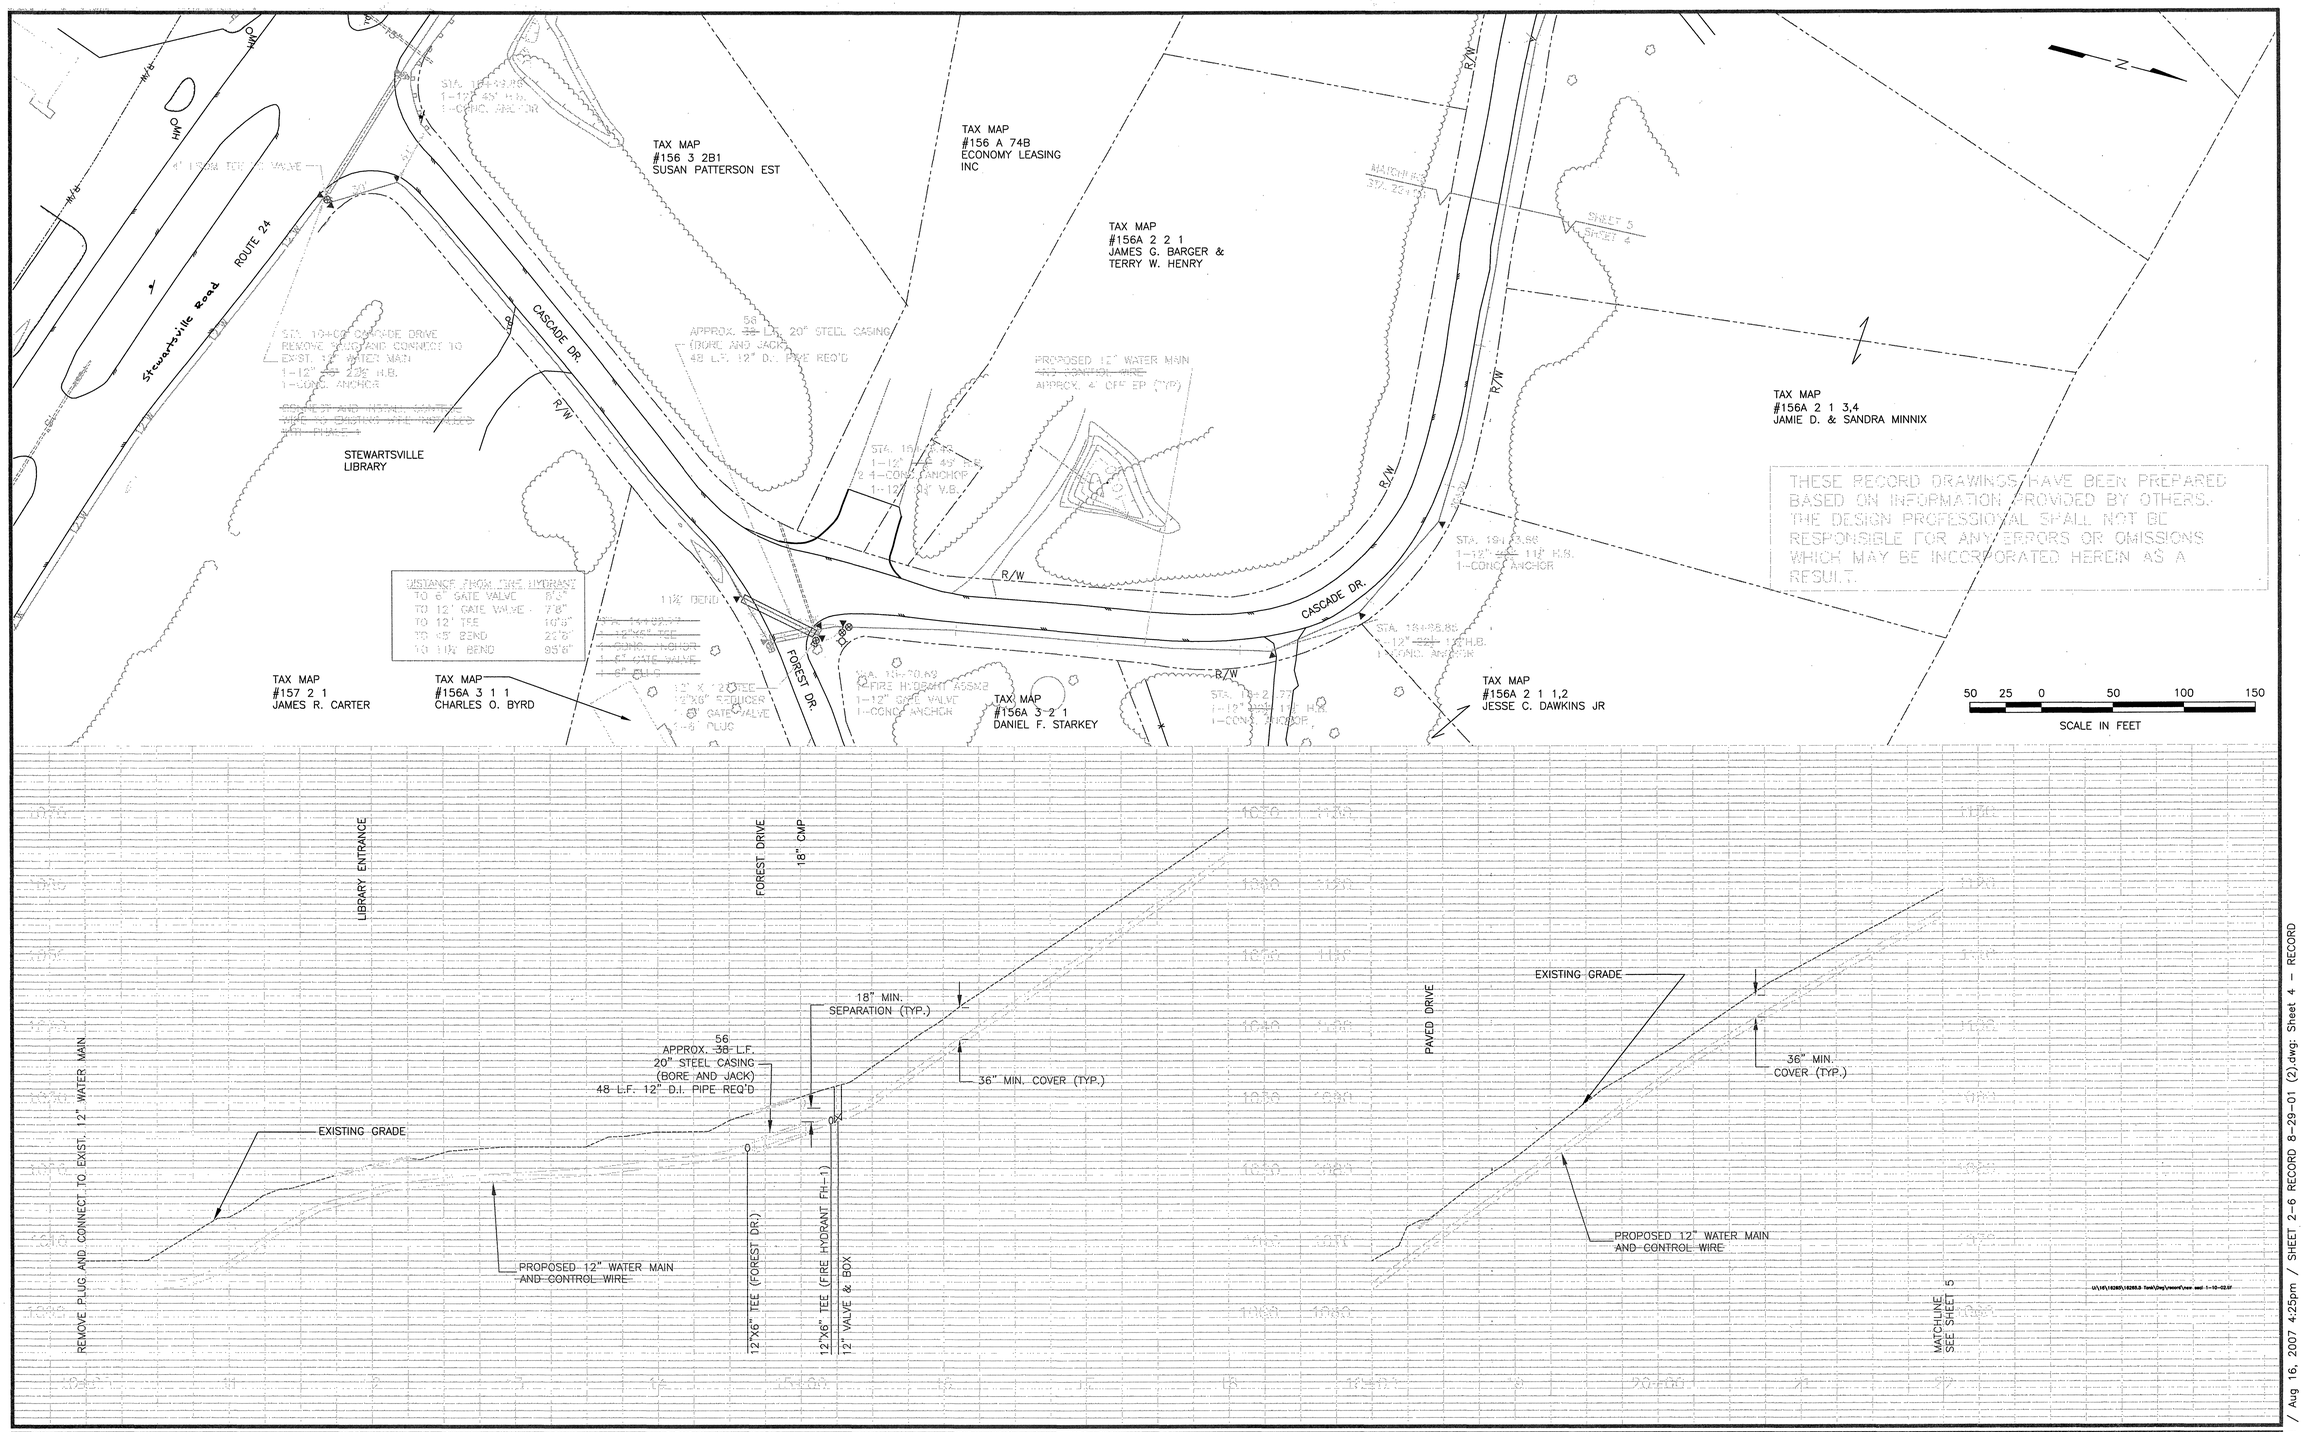

ANDERSON & ASSOCIATES, INC.
Professional Design Services
www.andassoc.com
Virginia - North Carolina - Tennessee
100 Ardmore St.
Blacksburg, Va. 24060
540-552-5592

DATE	: 31 AUG 00
DESIGNED	: RBE,PJM
DRAWN	: RBE,BDT
CHECKED	: SJB

REVISIONS: RECORD: 29 AUG 01

STEWARTSVILLE
PHASE 2 WATER SYSTEM
BEDFORD COUNTY, VIRGINIA

PLAN AND PROFILE
STA. 10+00 TO 22+00

DOCUMENT NO. 16265.5 – 028
SHEET 4 OF 10

wsehl / Aug 16, 2007 4:25pm / SHEET 2–6 RECORD 8–29–01 (2).dwg: Sheet 4 – RECORD

* - * - C:\DOCUMENTS AND SETTINGS\WAEH1\ PAGE 1 - 8/16/2007 4:29:37 PM