Sheet 1 of 4

PLAN & PROFILE
SUN VALLEY - SEC. 2

PROPERTY OF ORLANDO CORP.
ROANOKE CO., VA.

Plan Scale: 1" = 100' June 16, 1960

By: J. P. Parker
State Cert. Engineer

Note: All sewer construction shall conform to specifications of City of Roanoke Engineering Dept. and the Roanoke County Sanitation Authority.
All street construction and storm sewer construction shall conform to specifications of the Virginia Highway Dept.

4590 Lin. ft. of 8" sewer line required (main line)
laterals to be 6" dia.
19 Manholes required

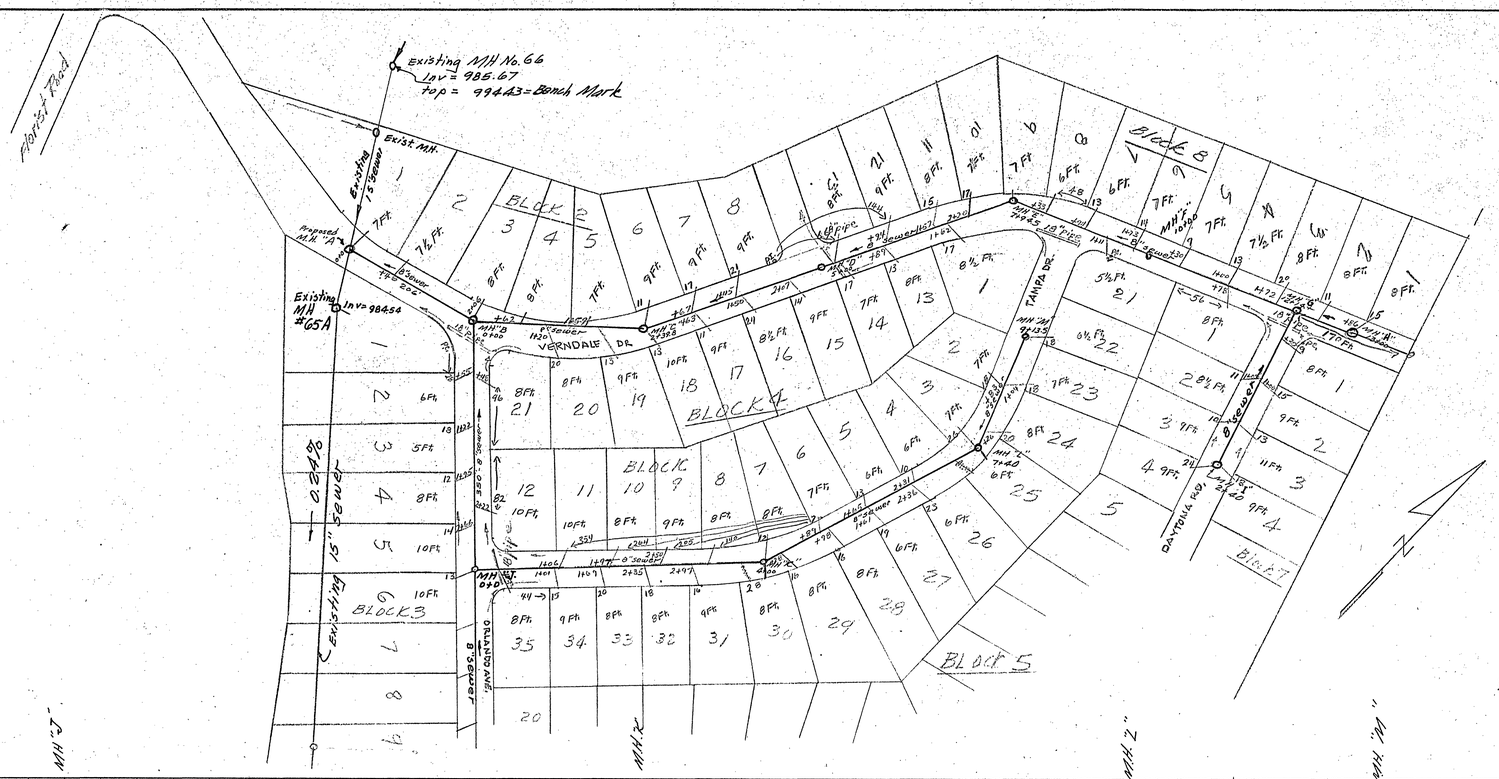

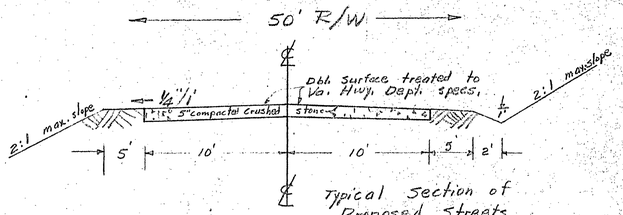

Typical Section of Proposed Streets
(no scale)

COMMONWEALTH OF VIRGINIA
J. P. PARKER
CIVIL ENGINEER
CERTIFICATE NO. 771
REGISTERED PROFESSIONAL ENGINEER

SUN VALLEY-SEC.2

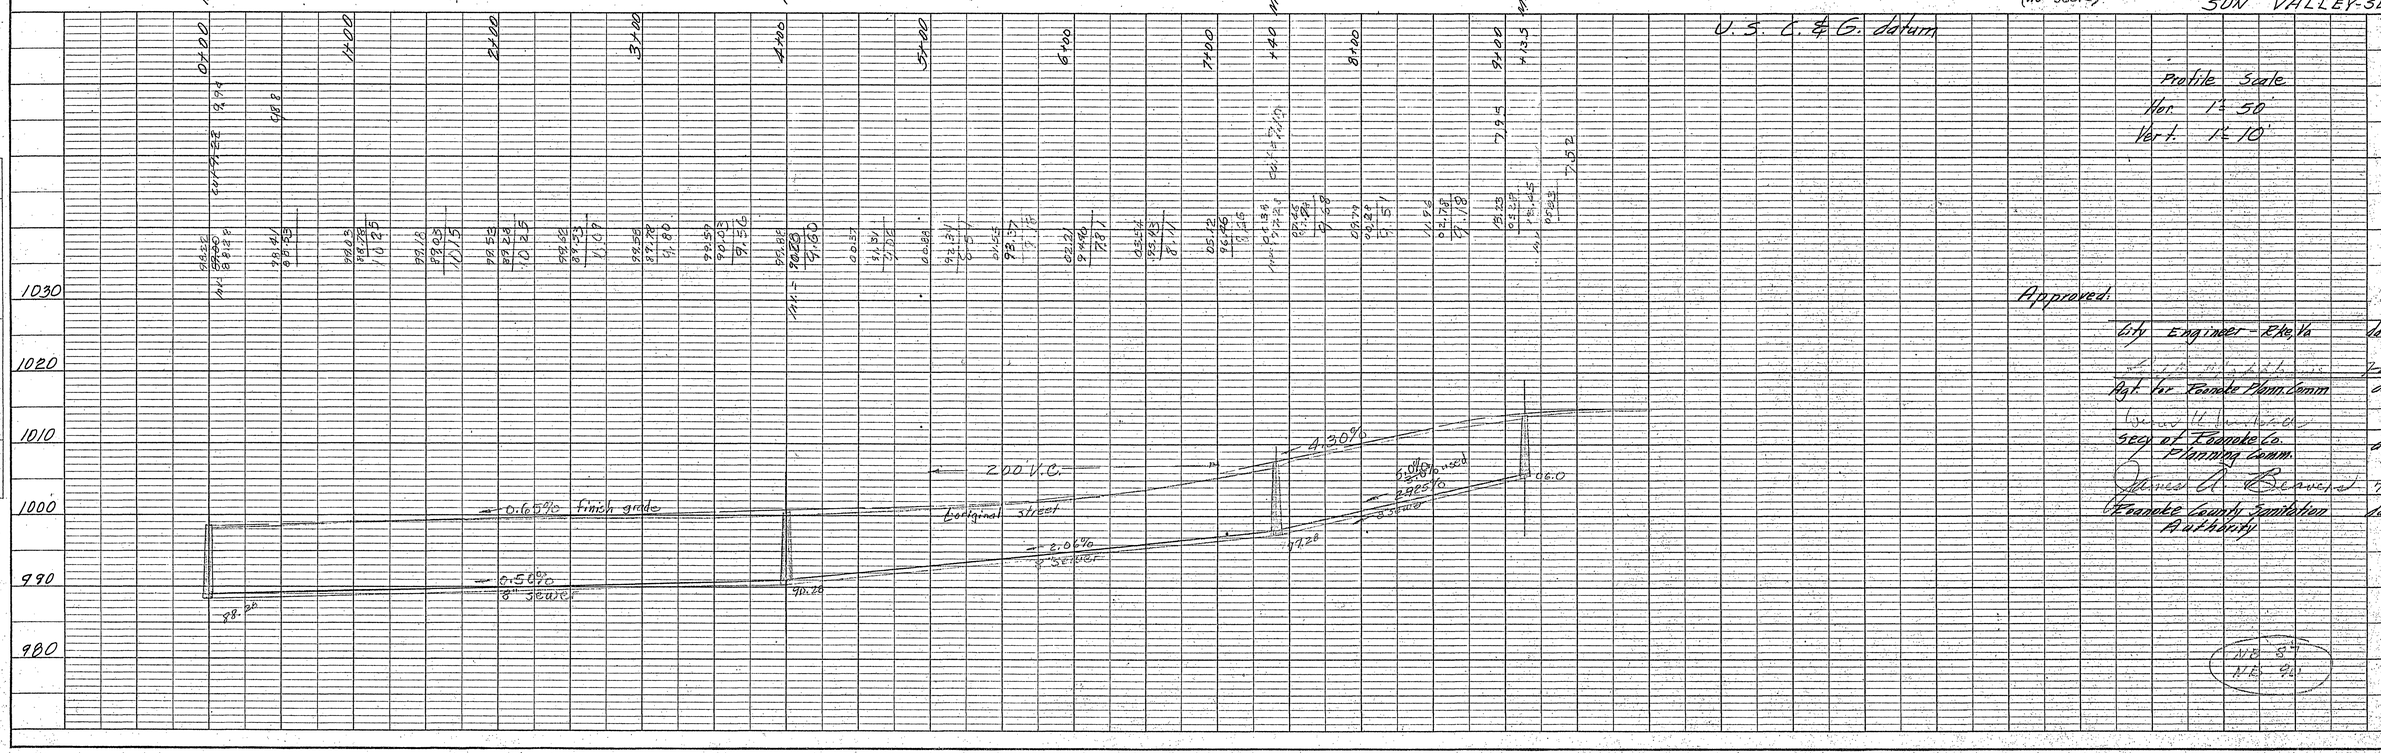
U. S. C. & G. datum
Profile Scale
Hor. 1" = 50'
Vert. 1" = 10'
1030
1020
1010
1000
990
980
0.65% finish grade
0.50% 8" sewer
2.06% 8" sewer
4.30%
200' V.C.
original street
MH "T"
MH "U"
MH "V"
MH "W"
MH "X"
MH "Y"
MH "Z"
MH "M"
MH "N"
MH "O"
MH "P"
MH "Q"
MH "R"
MH "S"