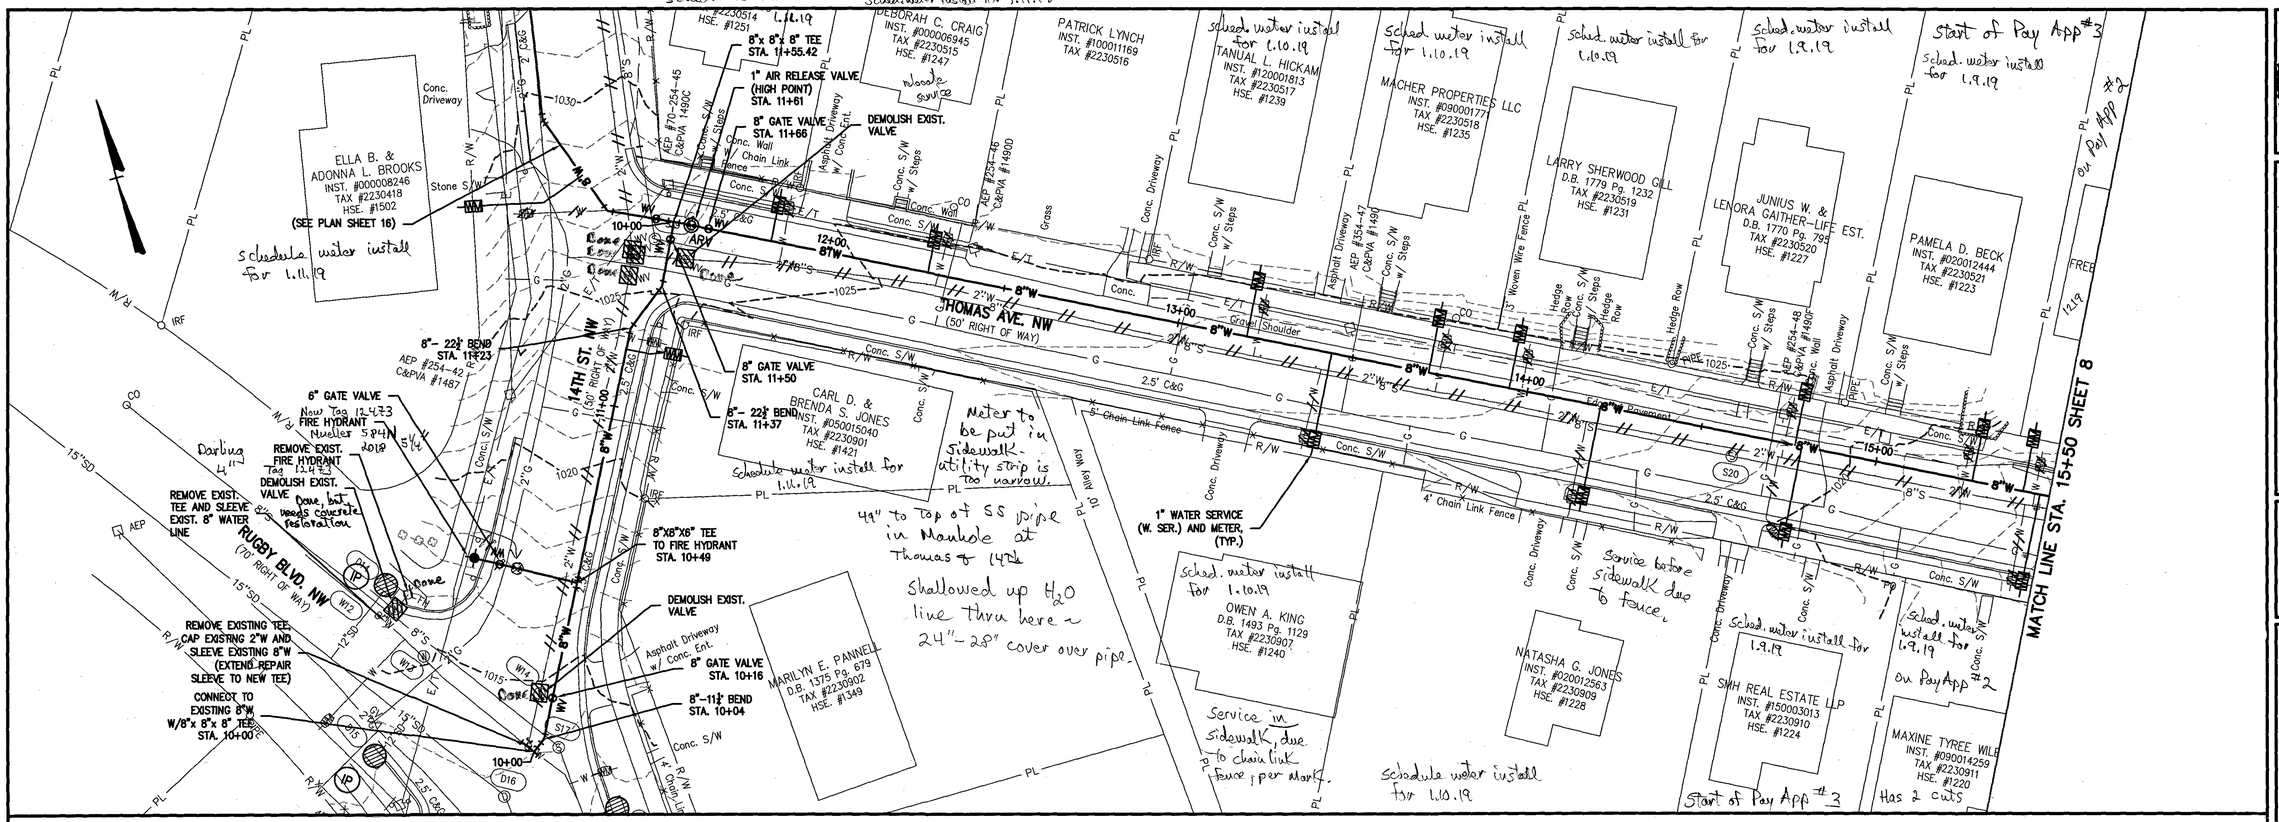

8 INCH WATER MAIN – THOMAS AVE. PROFILE

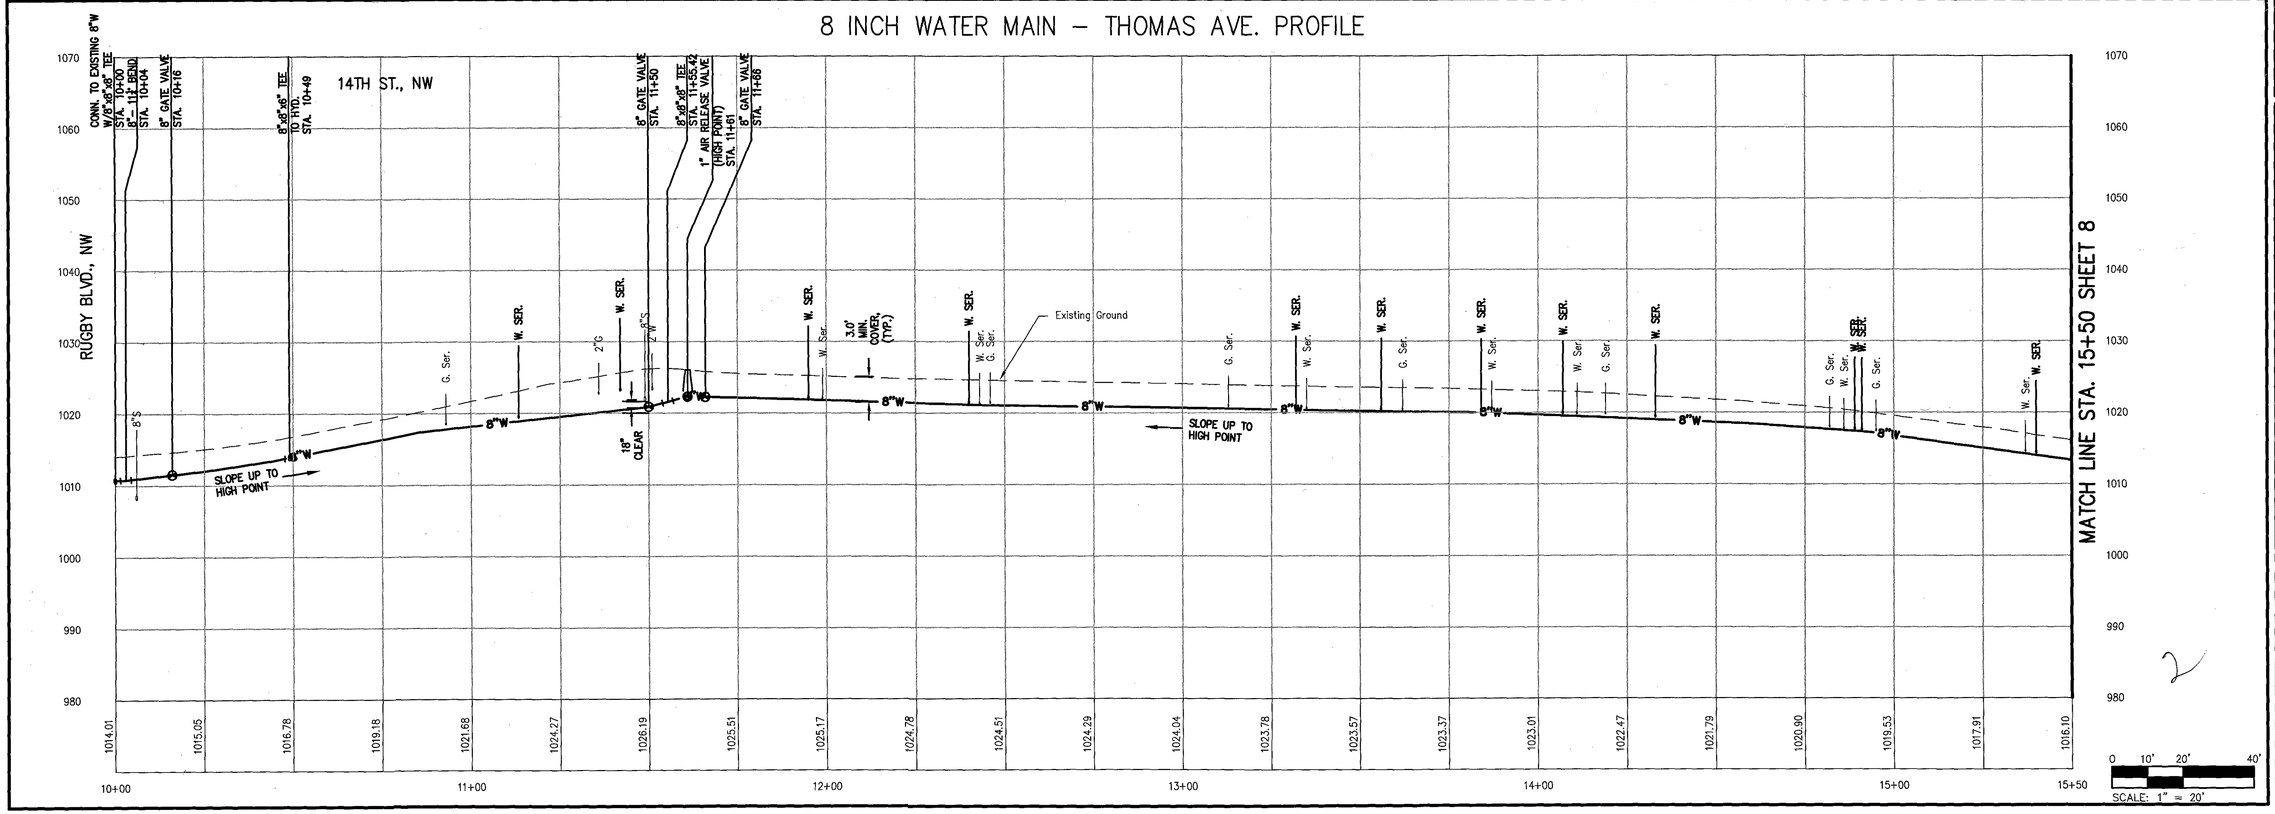

Revisions	Date

Issue Date: JUNE 15, 2018
Drawn By: ----
Designed By: ----
Checked By: ----
Date: 06/15/18

COMMONWEALTH OF VIRGINIA — BRADLEY C. CRAIG — Lic. No. 023879 — 06/15/18 — PROFESSIONAL ENGINEER

Mattern & Craig
ENGINEERS • SURVEYORS
701 FIRST STREET, S.W.
ROANOKE, VIRGINIA 24016
(540) 345-9342
FAX (540) 345-7691

SYRACUSE AVENUE WATERLINE REPLACEMENT

PLAN AND PROFILE– 8" WATERLINE

WESTERN VIRGINIA WATER AUTHORITY

Vertical Scale: 1"= 10'
Horizontal Scale: 1"= 20'
Commission Number: 3813
Sheet No.: 7