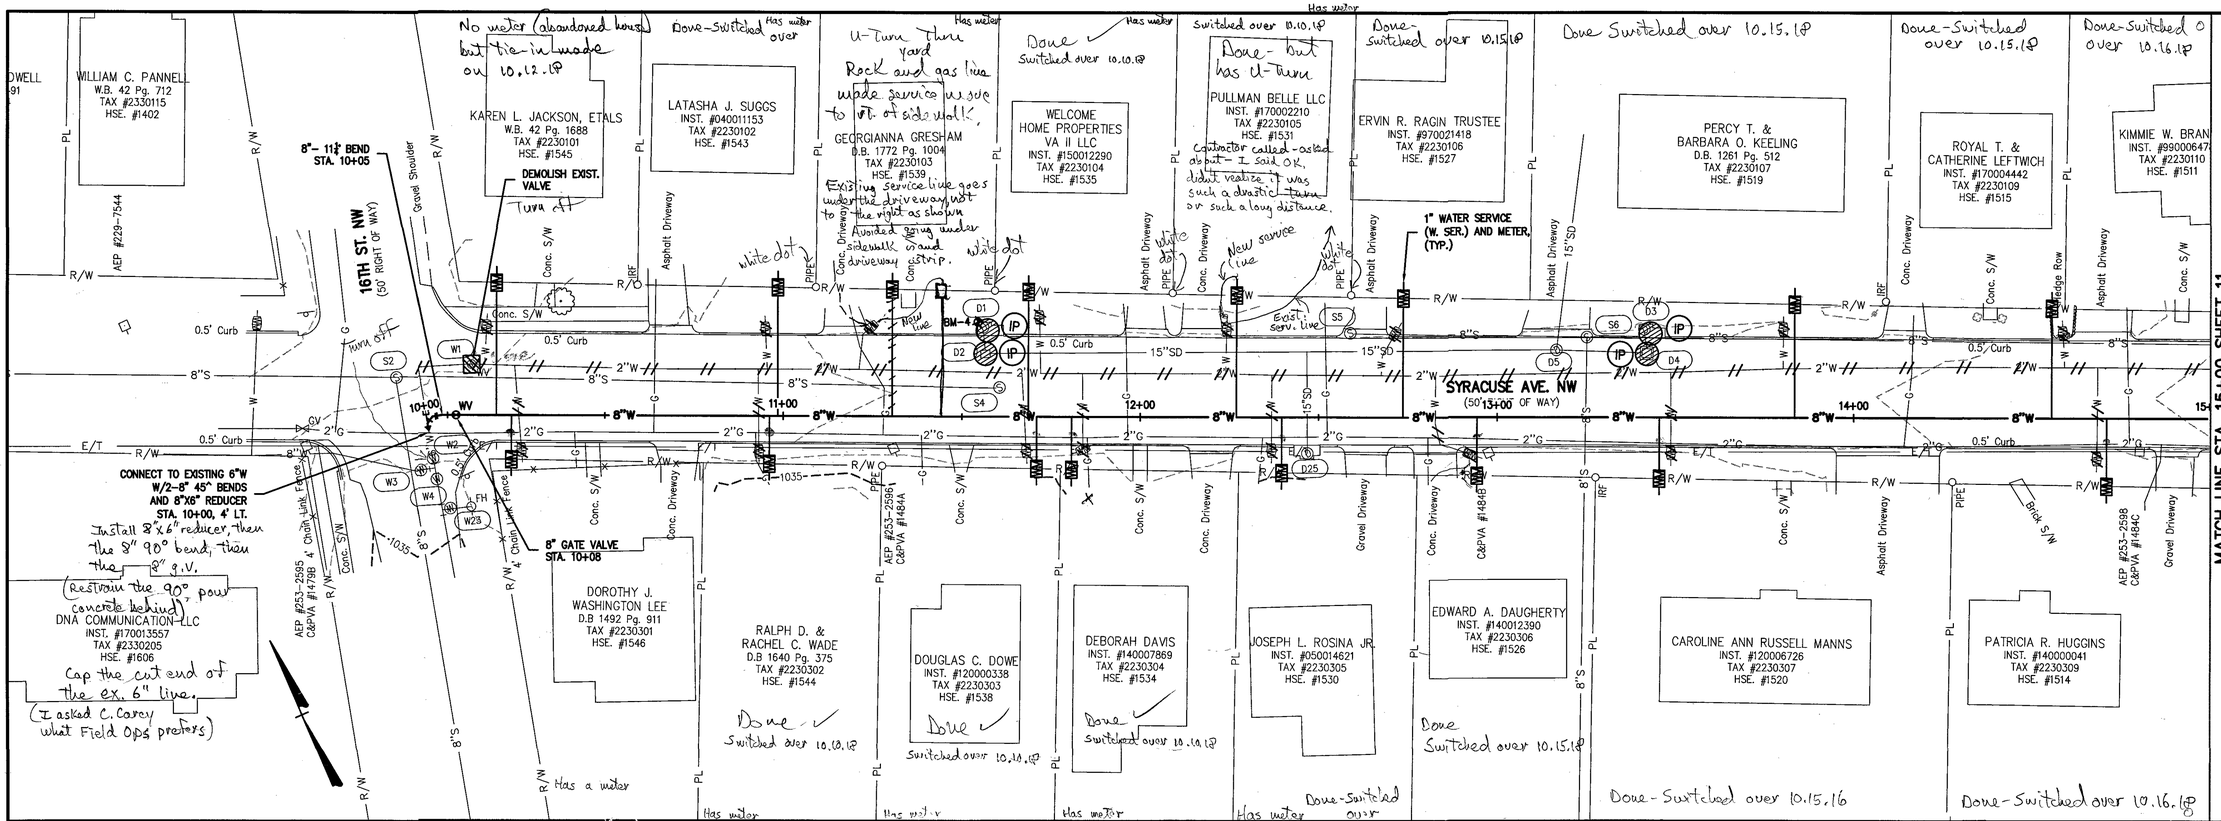

8 INCH WATER MAIN – SYRACUSE AVE. PROFILE

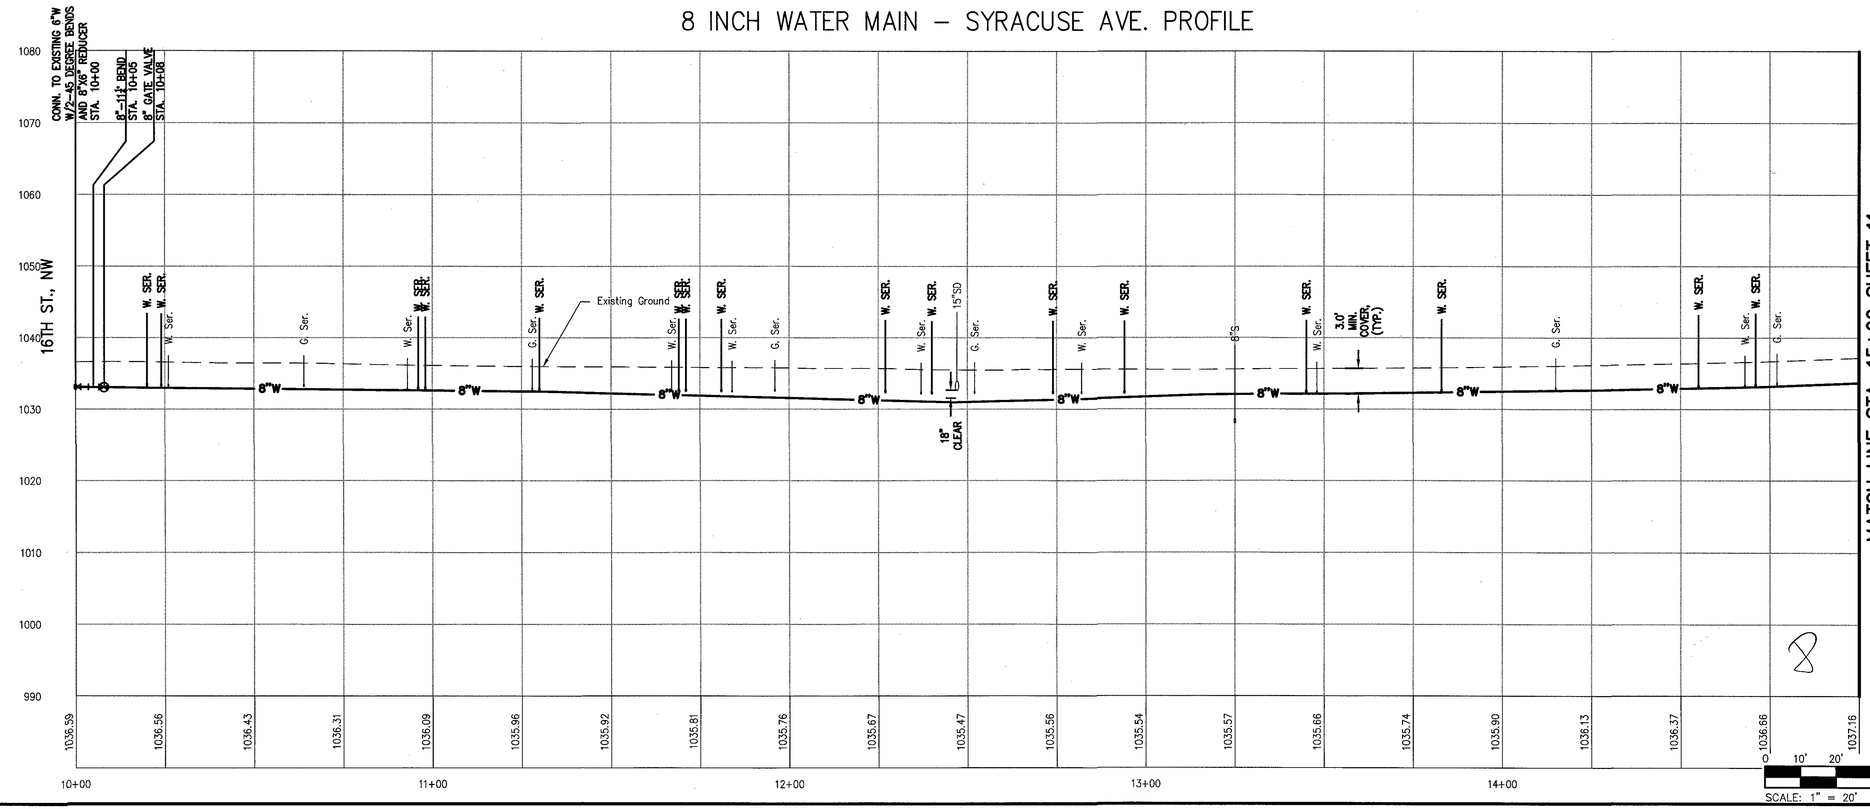

R/W Permit?
Miss utility

Syracuse 12th St. } Letters have been sent out.

Notify Cassandra 2 weeks before starting next section, so she can send out those letters.

COMMONWEALTH OF VIRGINIA
BRADLEY C. CRAIG
Lic. No. 02879
06/15/18
PROFESSIONAL ENGINEER

Revisions	Date

Issue Date: JUNE 15, 2018
Drawn By: DBL/ARB
Designed By: DBL
Checked By: BCC
Date: 06/15/18

Mattern & Craig
ENGINEERS • SURVEYORS
701 FIRST STREET, S.W.
ROANOKE, VIRGINIA 24016
(540) 345-9342
FAX (540) 345-7691

SYRACUSE AVENUE WATERLINE REPLACEMENT

PLAN AND PROFILE– 8" WATERLINE

WESTERN VIRGINIA WATER AUTHORITY

Vertical Scale: 1"= 10'
Horizontal Scale: 1"= 20'
Commission Number: 3813
Sheet No.: 10