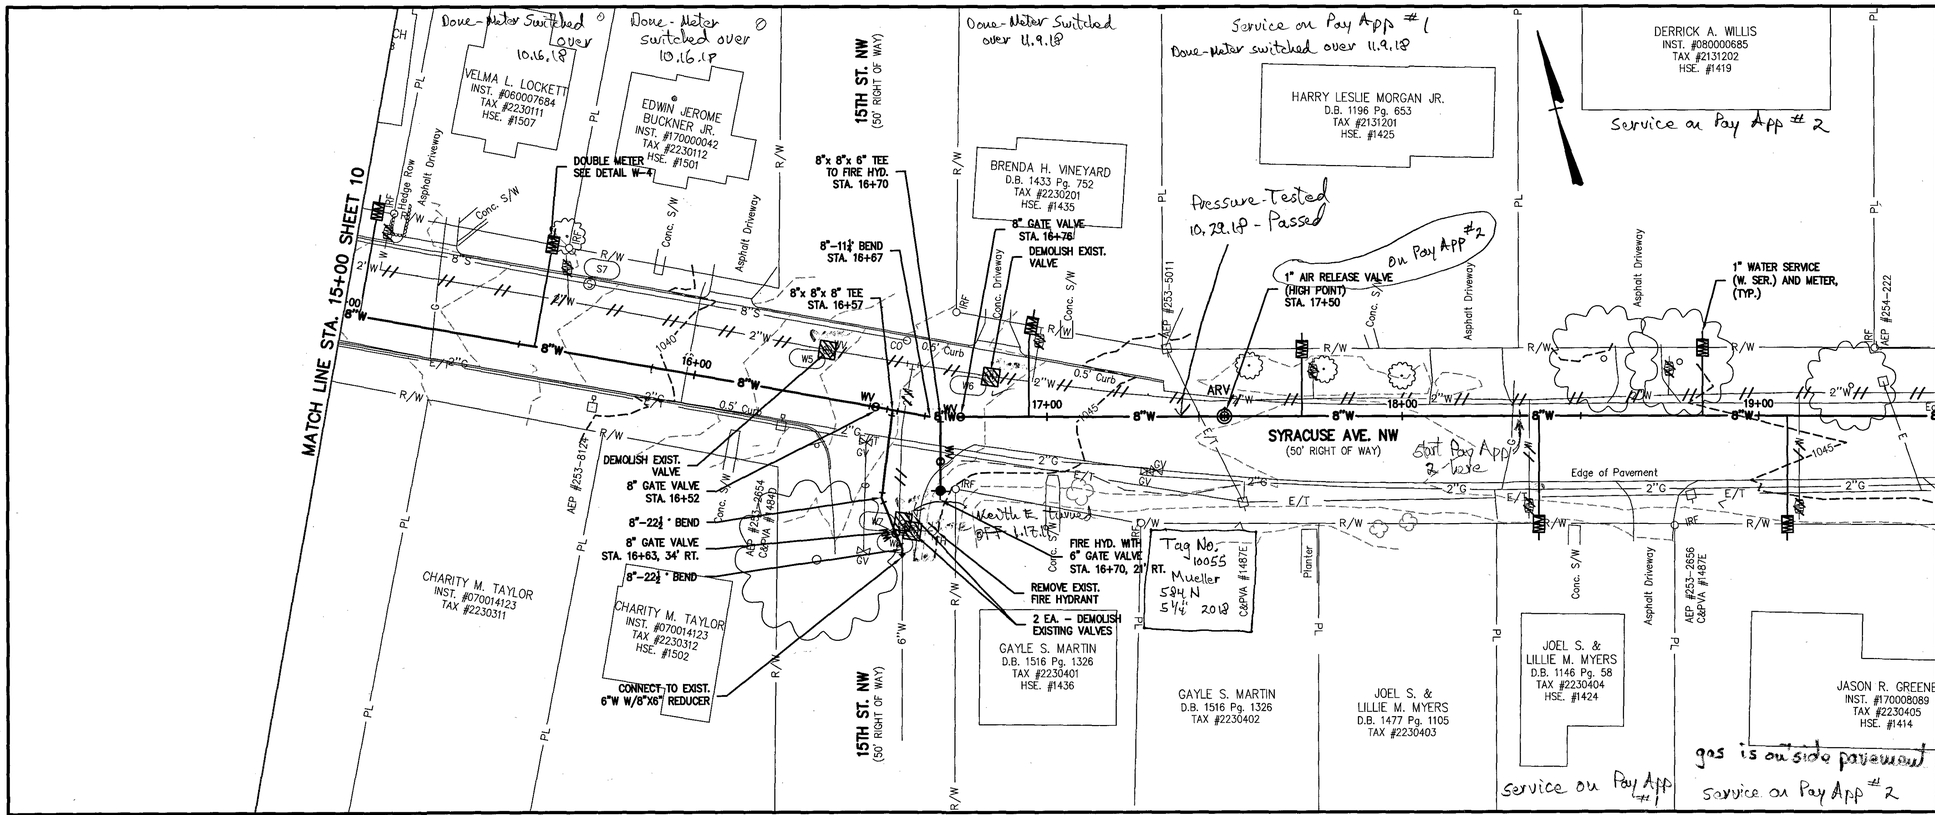

8 INCH WATER MAIN – SYRACUSE AVE. PROFILE

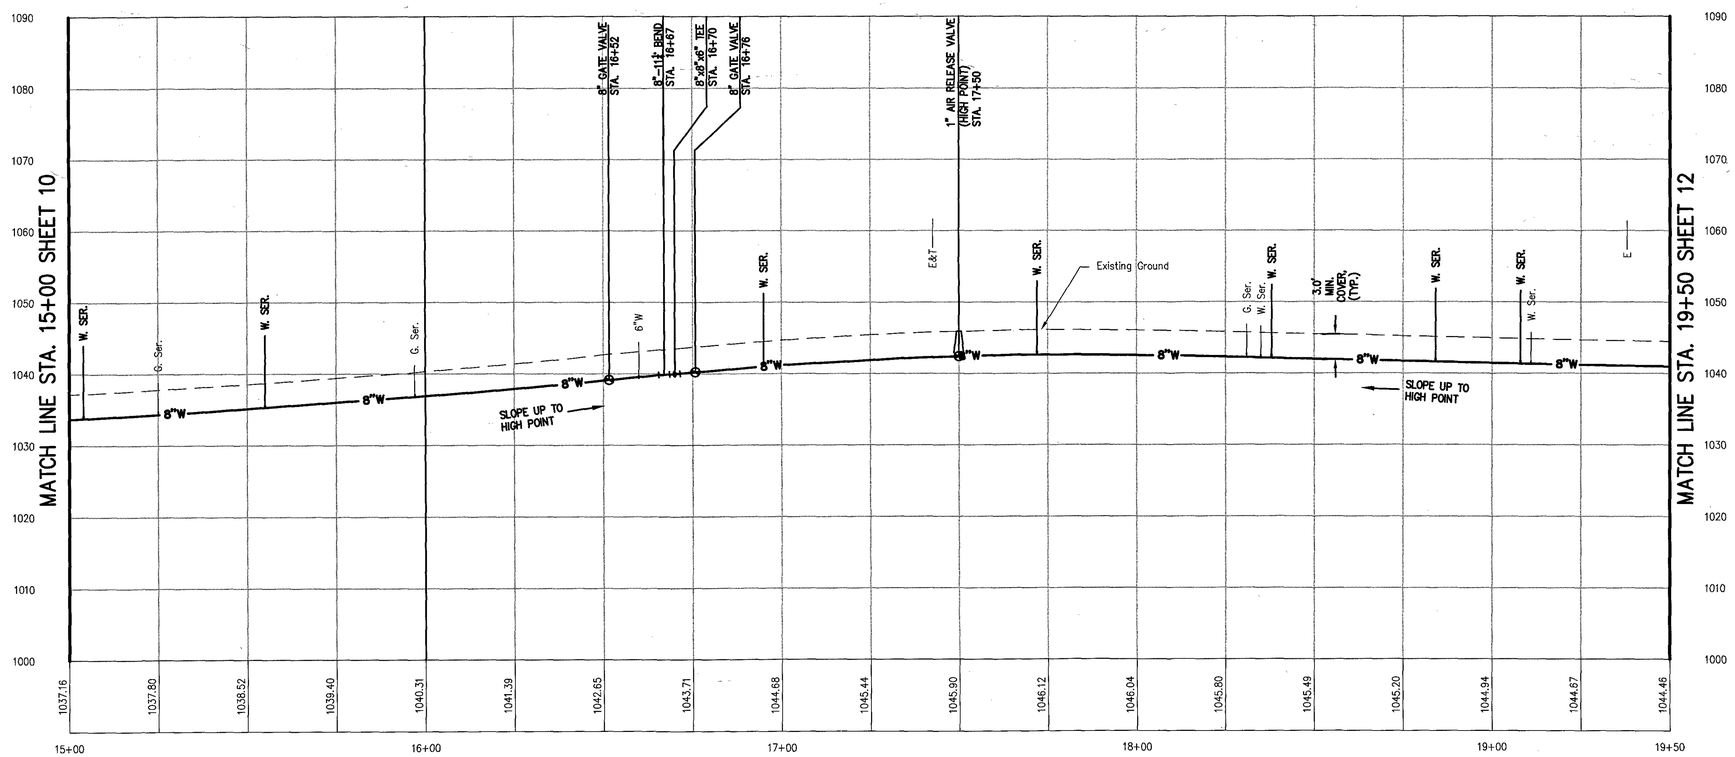

Revisions	Date

Issue Date: JUNE 15, 2018
Drawn By: DBL/ARB
Designed By: DBL
Checked By: BCC
Date: 06/15/18

COMMONWEALTH OF VIRGINIA
BRADLEY C. CRAIG
Lic. No. 022879
06/15/18
PROFESSIONAL ENGINEER

Mattern & Craig
ENGINEERS•SURVEYORS
701 FIRST STREET, S.W.
ROANOKE, VIRGINIA 24016
(540) 345-3502
FAX (540) 345-7691

SYRACUSE AVENUE WATERLINE REPLACEMENT

PLAN AND PROFILE– 8" WATERLINE

WESTERN VIRGINIA WATER AUTHORITY

Vertical Scale: 1"= 10'

Horizontal Scale: 1"= 20'

Commission Number: 3813

Sheet No.: 11