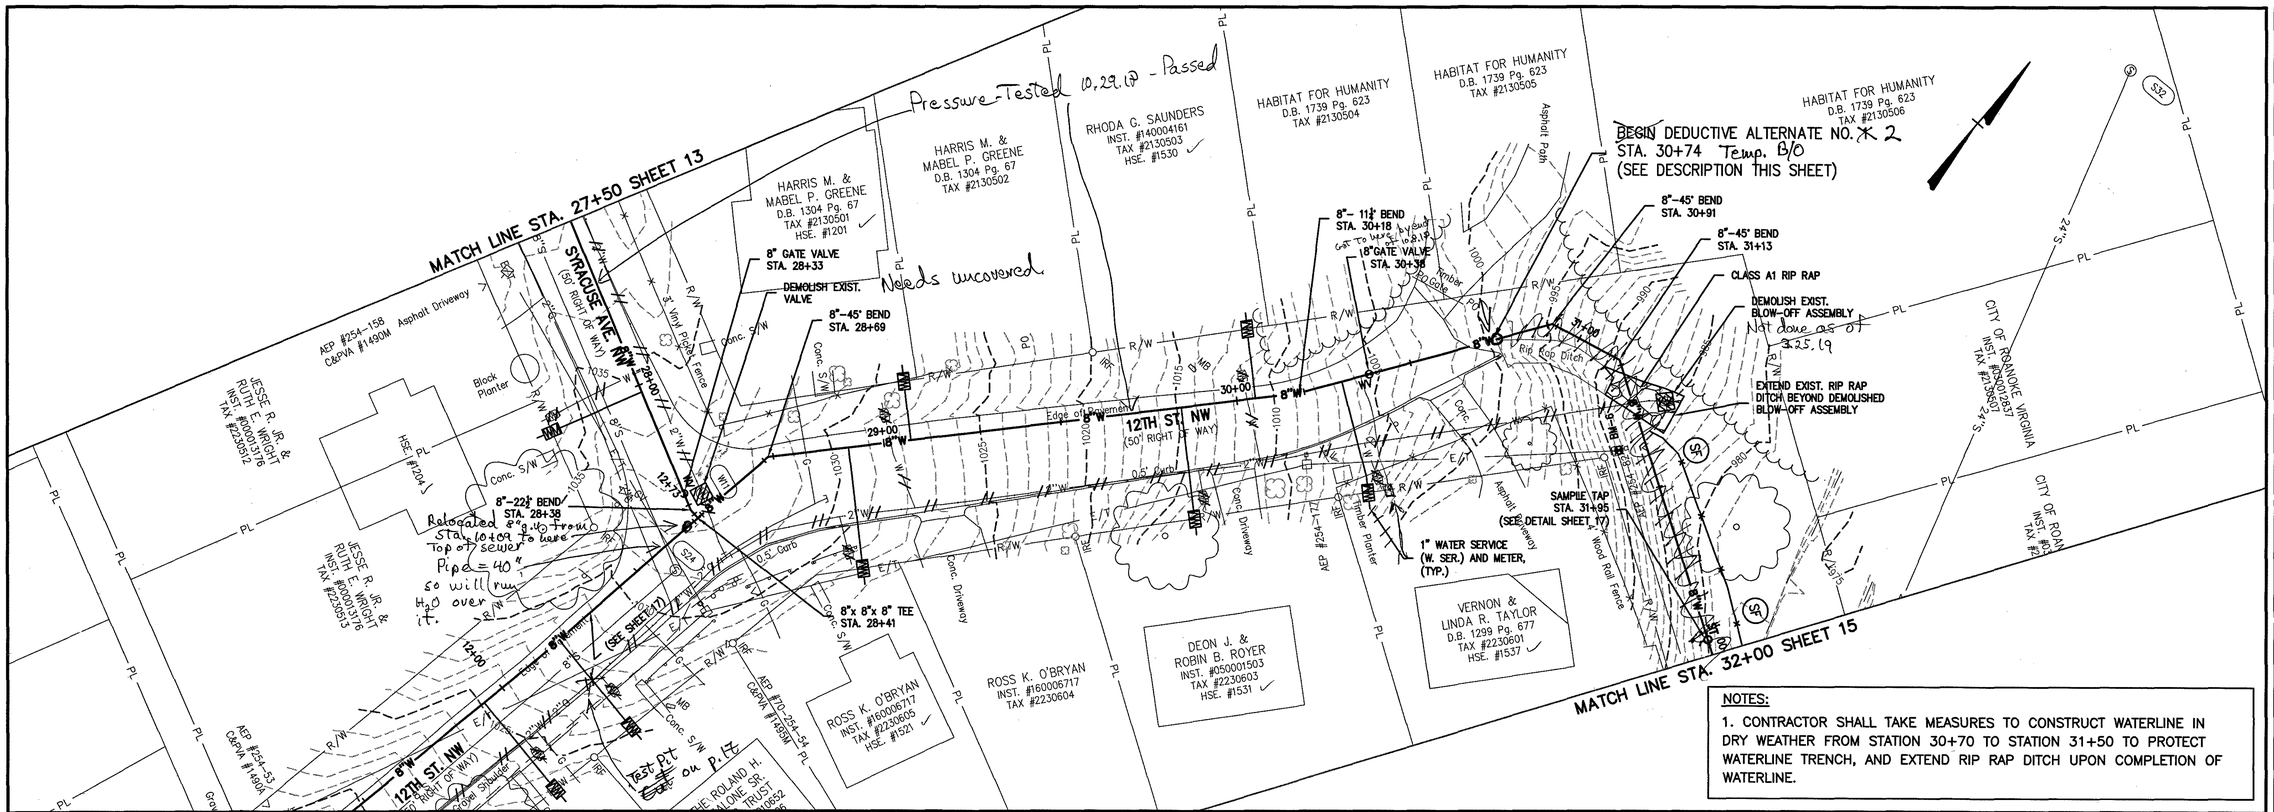

NOTES:

1. CONTRACTOR SHALL TAKE MEASURES TO CONSTRUCT WATERLINE IN DRY WEATHER FROM STATION 30+70 TO STATION 31+50 TO PROTECT WATERLINE TRENCH, AND EXTEND RIP RAP DITCH UPON COMPLETION OF WATERLINE.

8 INCH WATER MAIN – SYRACUSE AVE. PROFILE

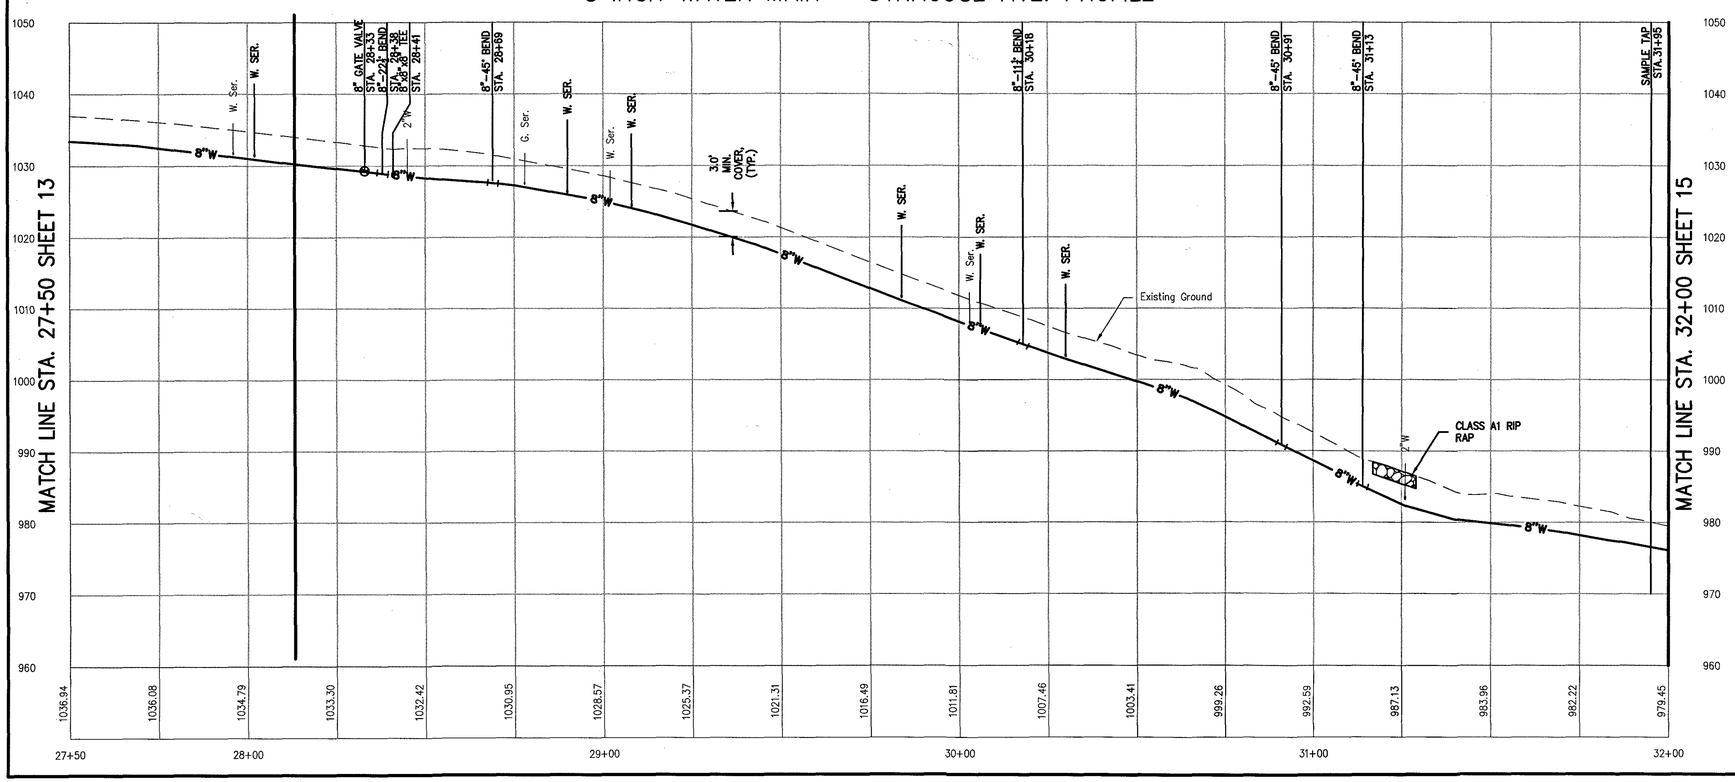

DEDUCTIVE ALTERNATE NO. 1

1. DELETE THE 8" WATERLINE ON SHEETS 14 AND 15 FROM STATION 30+74 TO STA. 33+00, INCLUDING THE STREAM CROSSING WORK, THE BLOW-OFF VALVE AT STA. 32+50, AND THE SAMPLE TAPS ON EACH SIDE OF THE STREAM.
2. THIS DEDUCTIVE ALTERNATE INCLUDES THE ADDITION OF TWO TEMPORARY END OF LINE BLOW-OFF ASSEMBLIES AT STA. 30+74 +/- AND STATION 33+00+/-. SEE WESTERN VIRGINIA WATER AUTHORITY DETAIL W-11.

Not doing the stream crossing but need the 2 Blow-off assemblies installed.

0 10' 20' 40'
SCALE: 1" = 20'

COMMONWEALTH OF VIRGINIA
BRADLEY C. CRAIG
Lic. No. 023879
06/15/18
PROFESSIONAL ENGINEER

Revisions	Date
1 REVISED PER ADDENDUM 1	6/22/18

Issue Date: JUNE 15, 2018
Drawn By: DBL/ARB
Designed By: DBL
Checked By: BCC
Date: 06/15/18

Mattern & Craig
ENGINEERS•SURVEYORS
701 FIRST STREET, S.W.
ROANOKE, VIRGINIA 24016
(540) 345-8342
FAX (540) 345-7891

SYRACUSE AVENUE WATERLINE REPLACEMENT

PLAN AND PROFILE– 8" WATERLINE

WESTERN VIRGINIA WATER AUTHORITY

Vertical Scale: 1"= 10'
Horizontal Scale: 1"= 20'
Commission Number: 3813
Sheet No.: 14