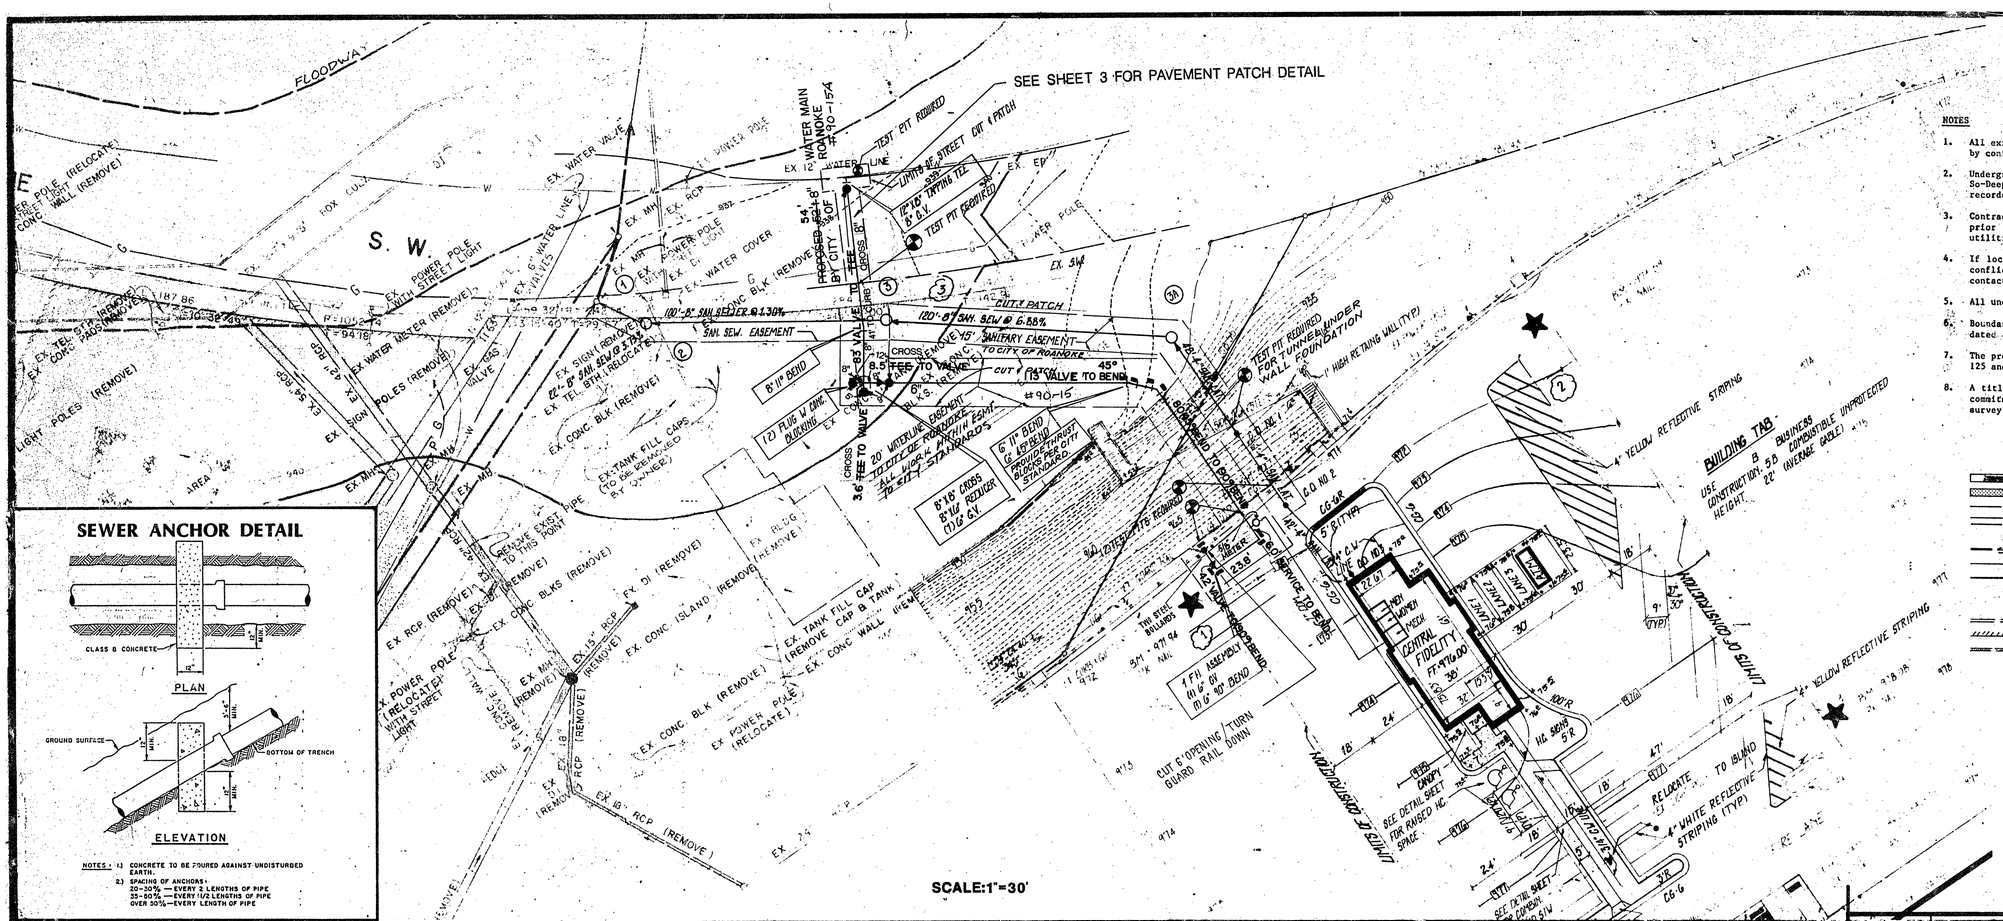
SEE SHEET 3 FOR PAVEMENT PATCH DETAIL
FLOODWAY
S. W.
EX 12" WATER MAIN ROANOKE #90-154
TEST PIT REQUIRED
LIMITS OF STREET CUT & PATCH
12"16" TAPPING TEE
8" GV
TEST PIT REQUIRED
PROPOSED 54' OF 8" PVC BY CITY
TEE
CROSS
EX. 5W
CUT & PATCH
120'-8" SAN SEWER @ 1.30%
SAN. SEW. EASEMENT
120'-8" SAN. SEW @ 6.85%
15' SANITARY EASEMENT TO CITY OF ROANOKE
8" 11° BEND
(2) PLUG W DWG. BLOCKING
3.5' FREE TO VALVE
9.5' FREE TO VALVE
45°
(1) VALVE TO BEND
#90-15
20' WATERLINE EASEMENT TO CITY OF ROANOKE
ALL WORK WITHIN ESMT. TO CITY STANDARDS
6"16" CROSS 8"16" REDUCER (1) 6" GV.
6" 11° BEND (6" 45° BEND) PROVIDE THRUST BLOCKS PER CITY STANDARDS
TEST PIT REQUIRED FOR TUNNEL UNDER WALL FOUNDATION
1' HIGH RETAINING WALL (TYP)
EXISTING FOUNDATION
BUILDING TAB
USE B BUSINESS
CONSTRUCTION 5B COMBUSTIBLE UNPROTECTED
HEIGHT 22' (AVERAGE GADE)
4" YELLOW REFLECTIVE STRIPING
LIMITS OF CONSTRUCTION
CENTRAL FIDELITY FF-970.00
HDPE WATER
HDPE SEWER
TWO STEEL BOLLARDS
CUT 6' OPENING TURN GUARD RAIL DOWN
SEE DETAIL SHEET FOR RAISED HC SPACE
CANOPY
RELOCATE TO ISLAND
4" WHITE REFLECTIVE STRIPING (TYP)
EX. 24" RCP
EX. 18" RCP (REMOVE)
EX. CONC. BLK (REMOVE)
EX. POWER POLE (RELOCATE)
EX. TANK FILL CAP (REMOVE CAP & TANK)
EX. CONC. WALL
EX. BLDG (REMOVE)
EX. CONC. ISLAND (REMOVE)
EX. DI (REMOVE)
EX. MH
EX. WATER VALVE
EX. WATER COVER
EX. POWER POLE WITH STREET LIGHT
EX. SIGN POLES (REMOVE)
EX. TEL. STH. (RELOCATE)
EX. CONC. BLK (REMOVE)
EX. TANK FILL CAPS (TO BE REMOVED BY OWNER)
EX. CONC. PADS (REMOVE)
EX. 6" WATER LINE
EX. 12" WATER LINE
EX. EP
EX. POWER POLE
EX. WATER METER (REMOVE)
EX. TEL. STH. (REMOVE)
EX. SIGN (REMOVE)
22'-8" SAN. SEW @ 1.73%
EX. 24" RCP
EX. 54" RCP
EX. 18" RCP (REMOVE)
EXISTING PAVEMENT TO BE CUT AND PATCHED (SEE DETAIL)
EX. PAVEMENT
EX. CONC. BLK (REMOVE)
EX. POWER POLE (RELOCATE)
EX. POWER POLE (RELOCATE) WITH STREET LIGHT
EX. 18" RCP (REMOVE)
EX. 24" RCP (REMOVE)
EX. CONC. BLKS (REMOVE)
EX. 18" RCP (REMOVE)
EX. 24" RCP (REMOVE)
EX. 24" RCP (REMOVE)
EX. 24