WATERLINE "D" NEW

- MAIN
- AMERICAN 8" C151 CLASS 50 DUCTILE IRON PIPE
- SERVICE LINES
- ENDOT 1" C906 DR 9 HDPE
- VALVES
- KENNEDY GATE VALVES 8" AND 6"

BACTERIA SAMPLES TAKEN FROM FH # 22788

#1 ON 01-26-15 @ 9:30 A.M. Cl_2: 1.32
#2 ON 01-27-15 @ 10:00 A.M. Cl_2: 1.22

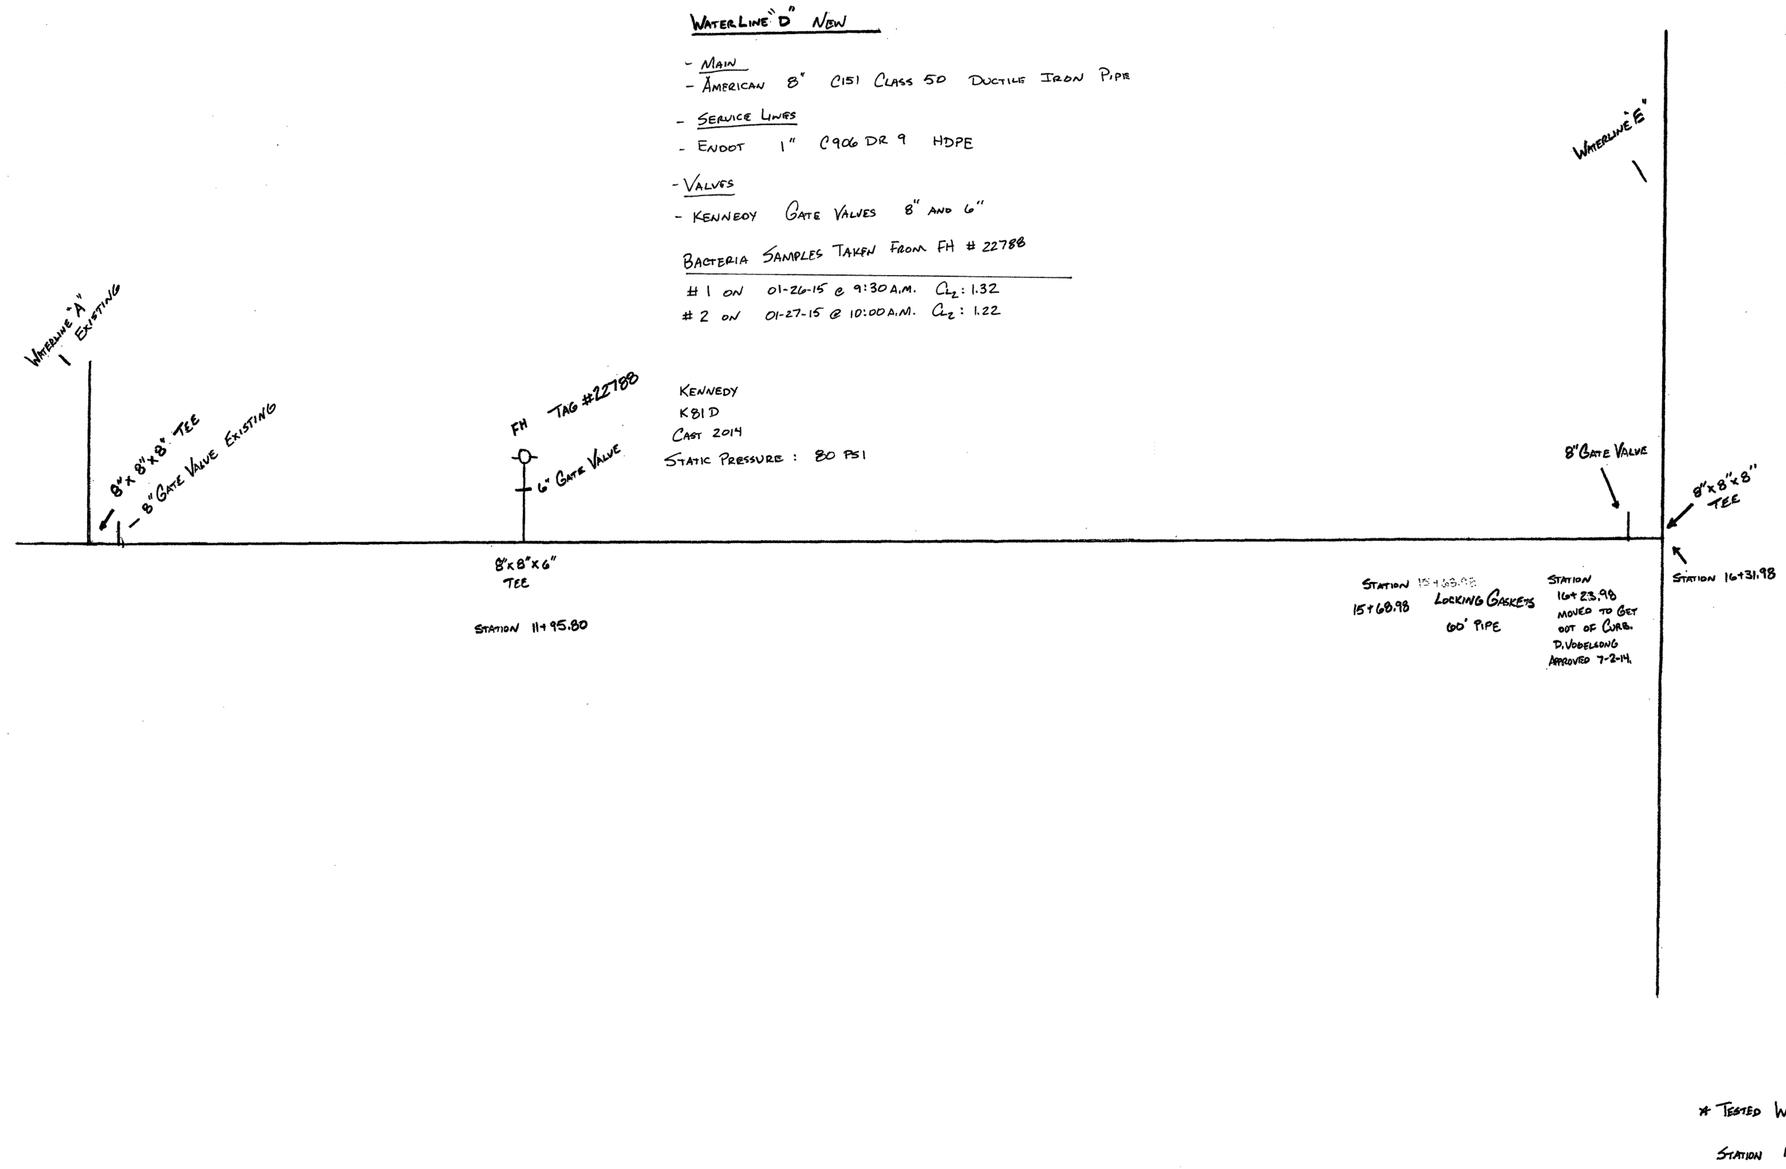

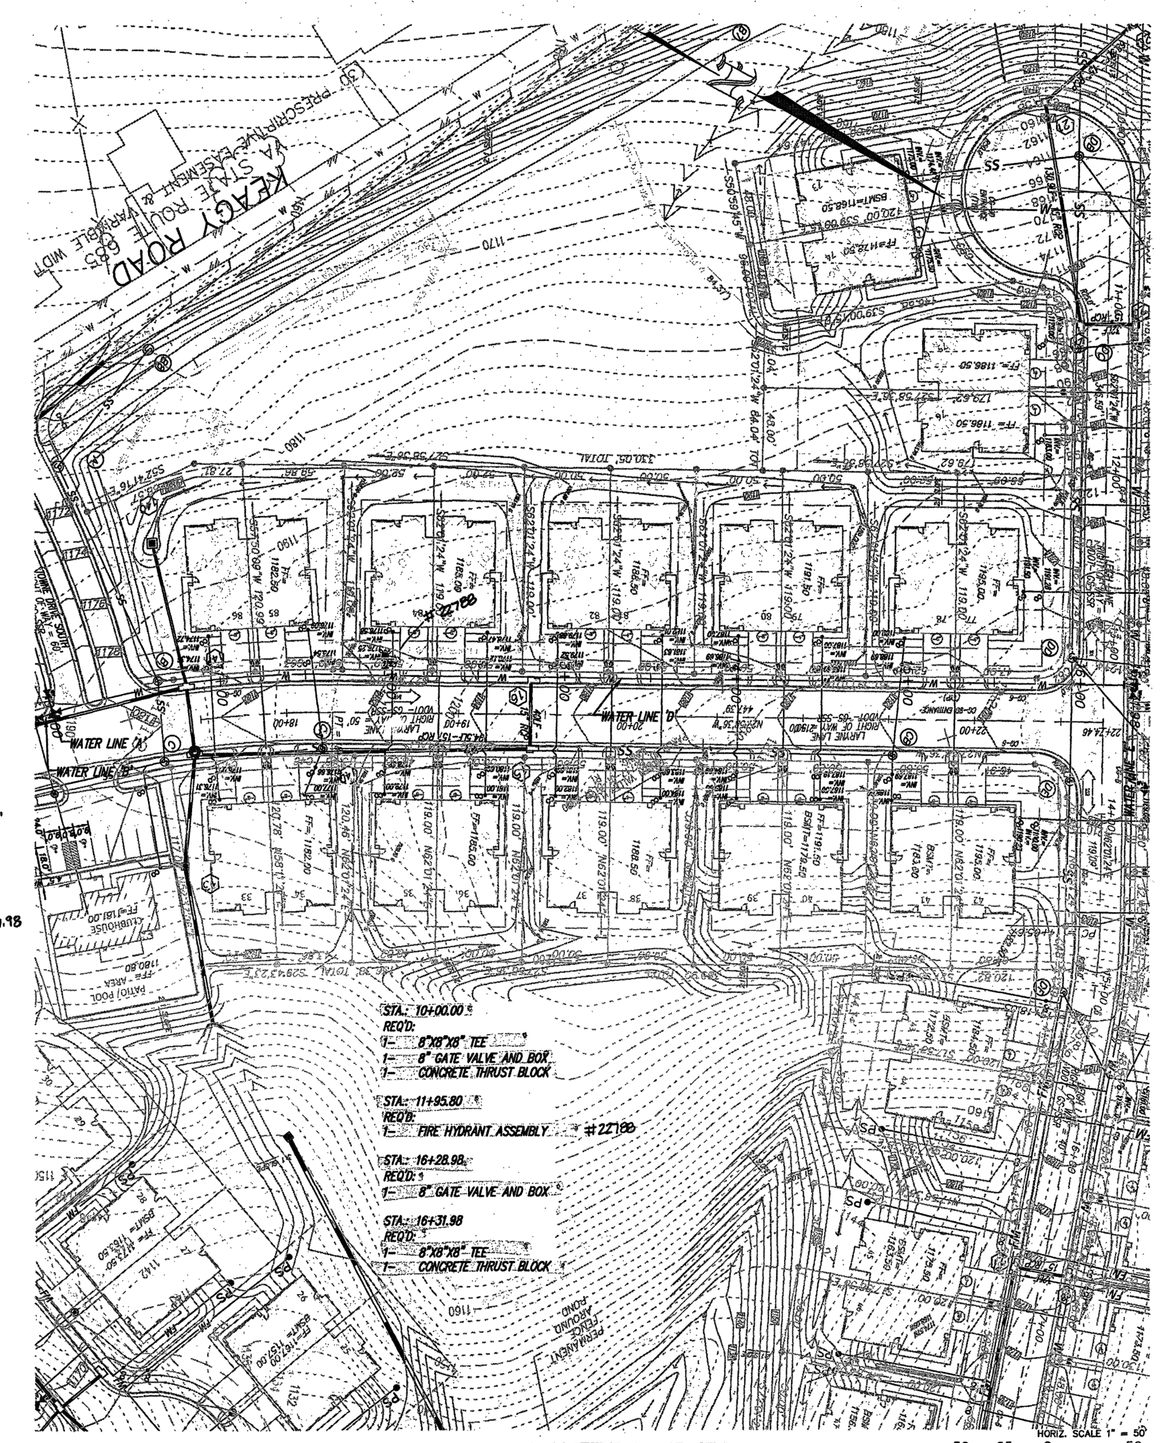

* TESTED WATERLINE "D" ON 07/14/14 LINE PASSED

STATION 10+00.00 TO 16+23.98.

WATER LINE 'D'
8" CLASS 50 DI PIPE
NEW

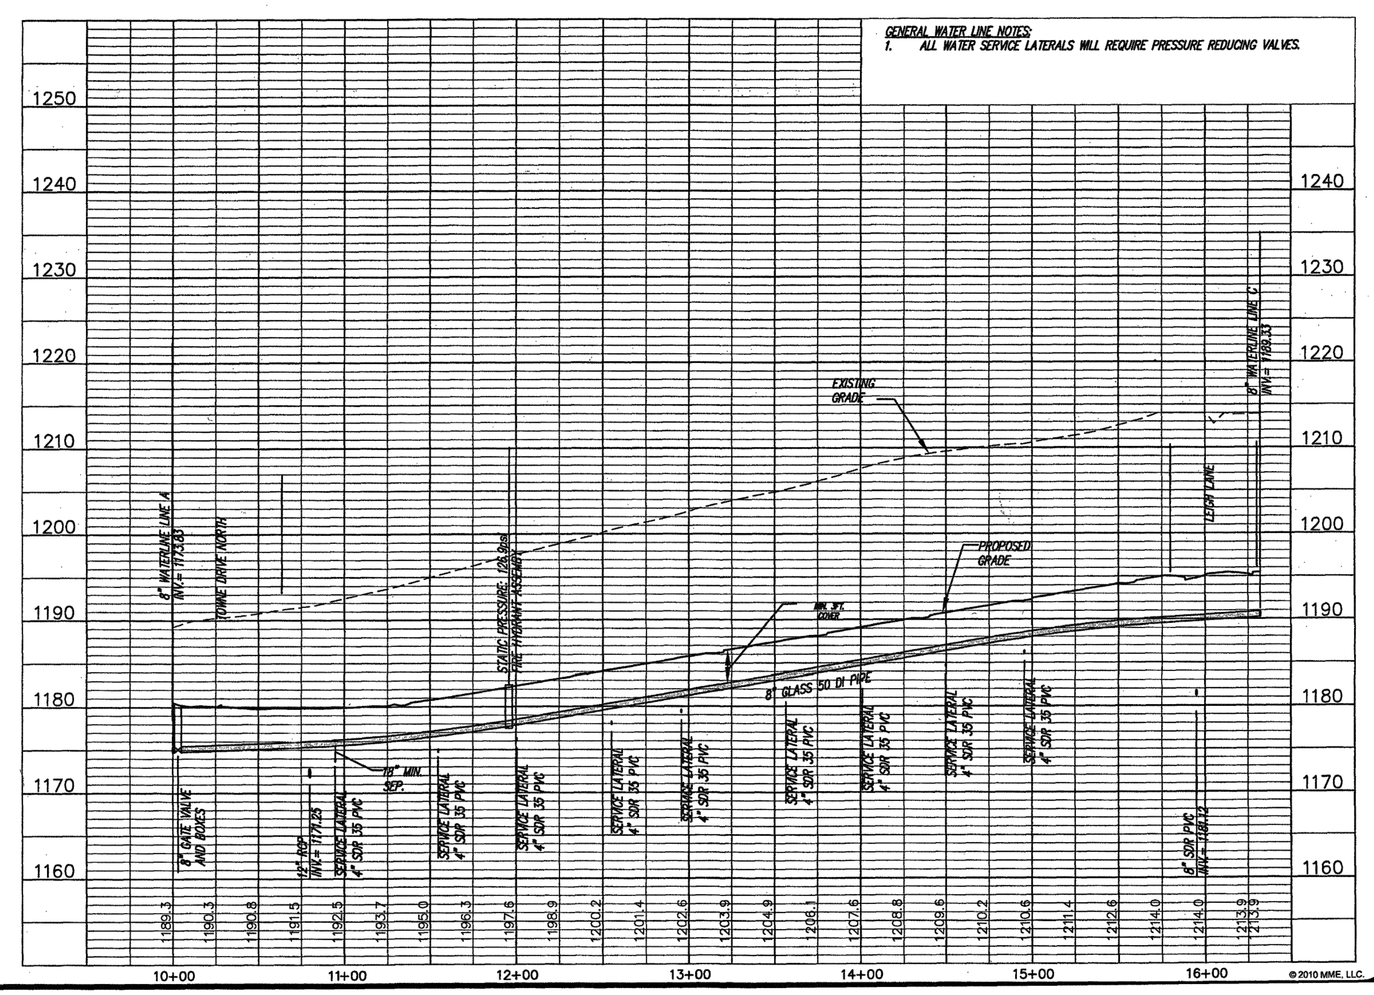

© 2010 MME, LLC.

MIKE MORGAN ENGINEERING, LLC.
14350 SOMMERVILLE COURT
MIDLOTHIAN, VA 23113
Office: 804.419.2559
Fax: 804.419.2558

SITE DEVELOPMENT PLAN FOR THE TOWNES AT HIDDEN VALLEY WINDSOR HILLS DISTRICT, ROANOKE COUNTY, VIRGINIA

APPROVED

REVISION
1 - PER COUNTY COMMENTS
2- 10/03/07- PER VDOT AND PER COUNTY COMMENTS
3- 11/06/07- PER COUNTY COMMENTS
4- 12/11/07- PER VDOT COMMENTS
6- 11/20/09- ADDED PHASE 1 AND PHASE 2 LINES TO PLAN

COMMONWEALTH OF VIRGINIA
MICHAEL D. MORGAN, II
Lic. No. 041247
01/20/10
PROFESSIONAL ENGINEER

MME PROJECT NUMBER
2006-125

DRAWN BY:	CHECK BY:
DLC	MDM
DATE	ISSUE
03/21/07	01/20/10

SHEET TITLE
WATERLINE D
PLAN AND PROFILE

SHEET NO.
28 OF 44

Jan 24, 2010 - 11:54pm M:\CADD\Land\Projects\WValley\P-R4.dwg