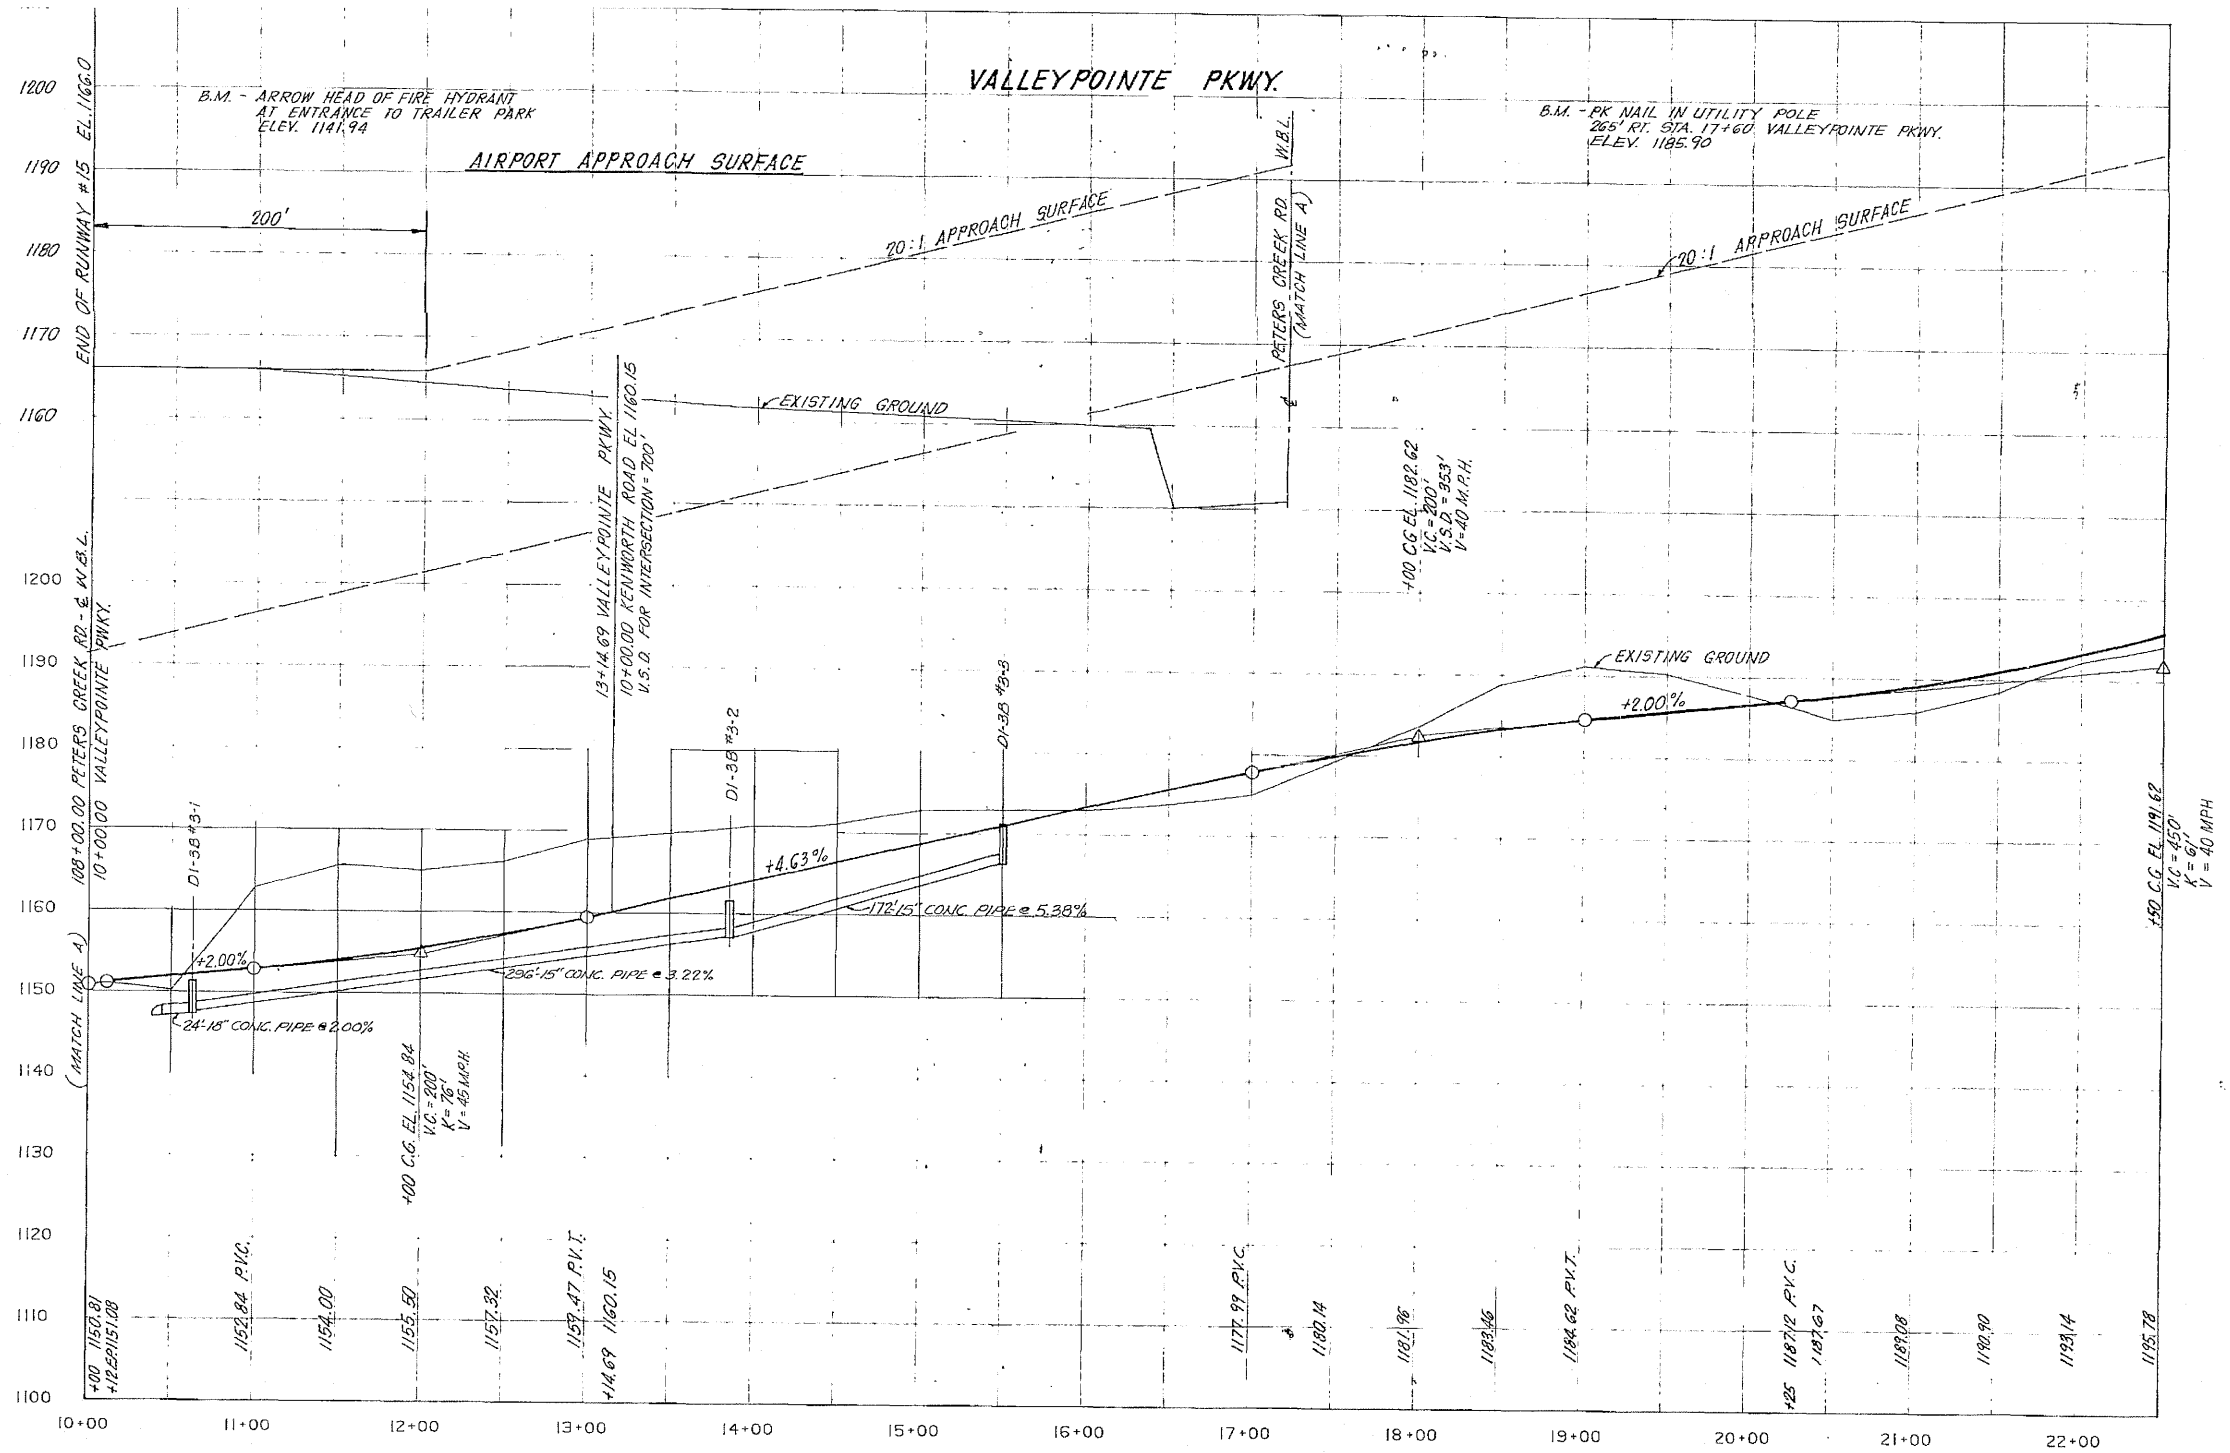

REVISION	DATE	DESCRIPTION	BY	APP

DESIGNED
DRAWN DLY
CHECKED
APPROVED J.P.B
SUBMITTED J.P.B

LINGERFELT DEVELOPMENT CORPORATION
VALLEYPOINTE - PHASE I

ROADWAY PROFILE

HAYES, SEAY, MATTERN & MATTERN
ARCHITECTS - ENGINEERS - PLANNERS
ROANOKE, VIRGINIA

SCALE 1" = 50' HOR. 1" = 10' VER.
DATE JUNE 1988
COMM. NO. 5268B
SHEET 3A

RC-2992