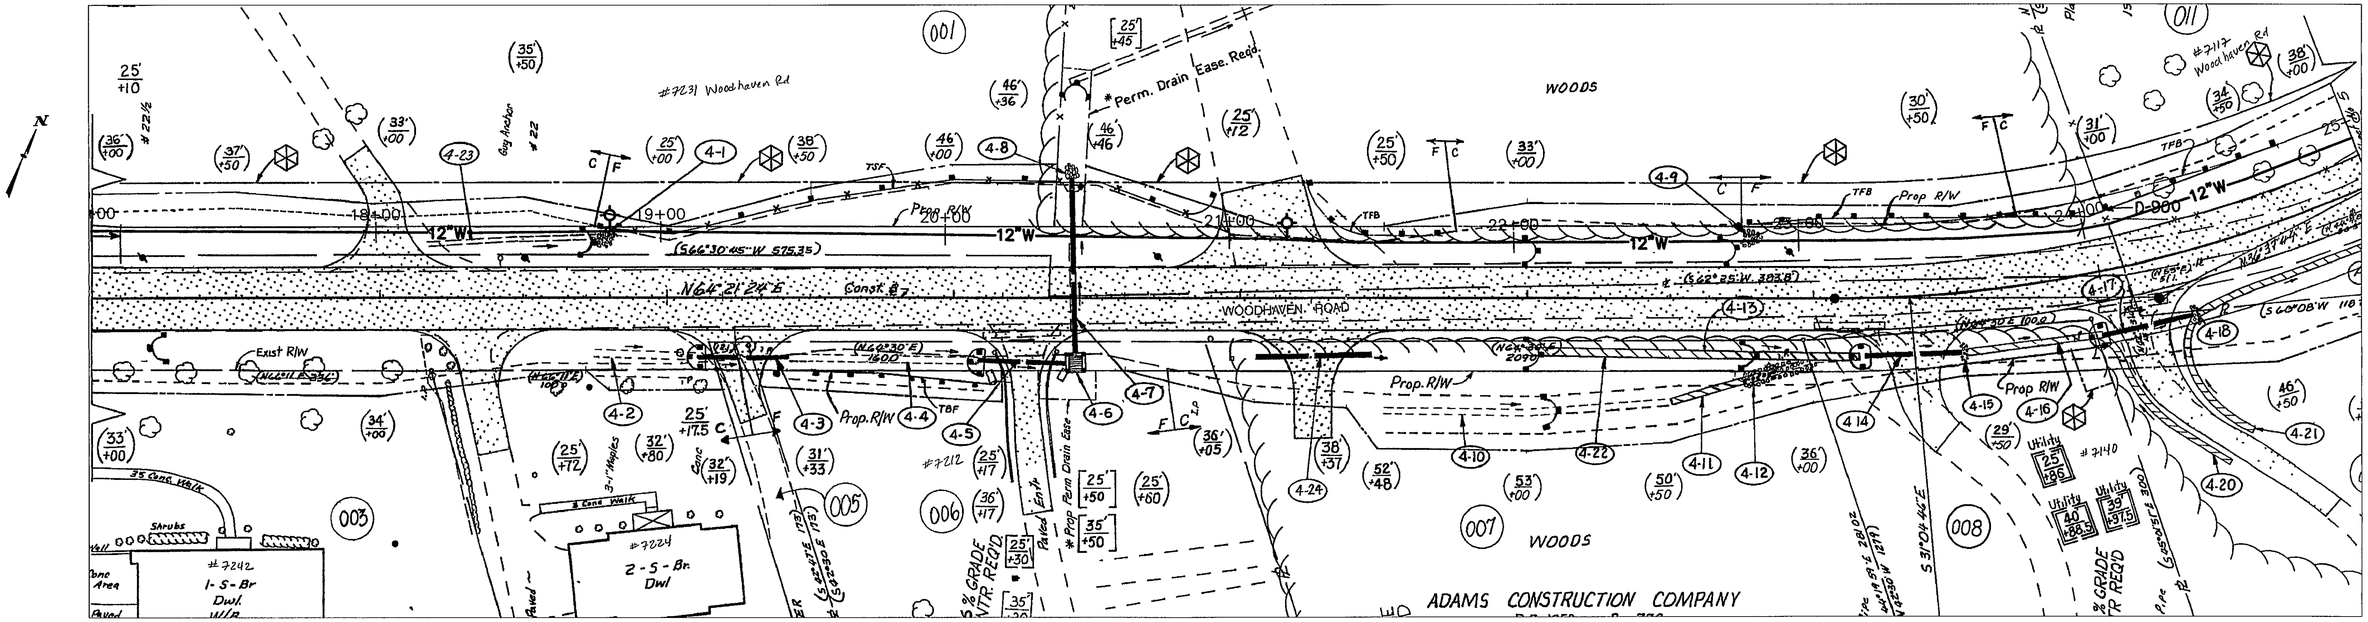

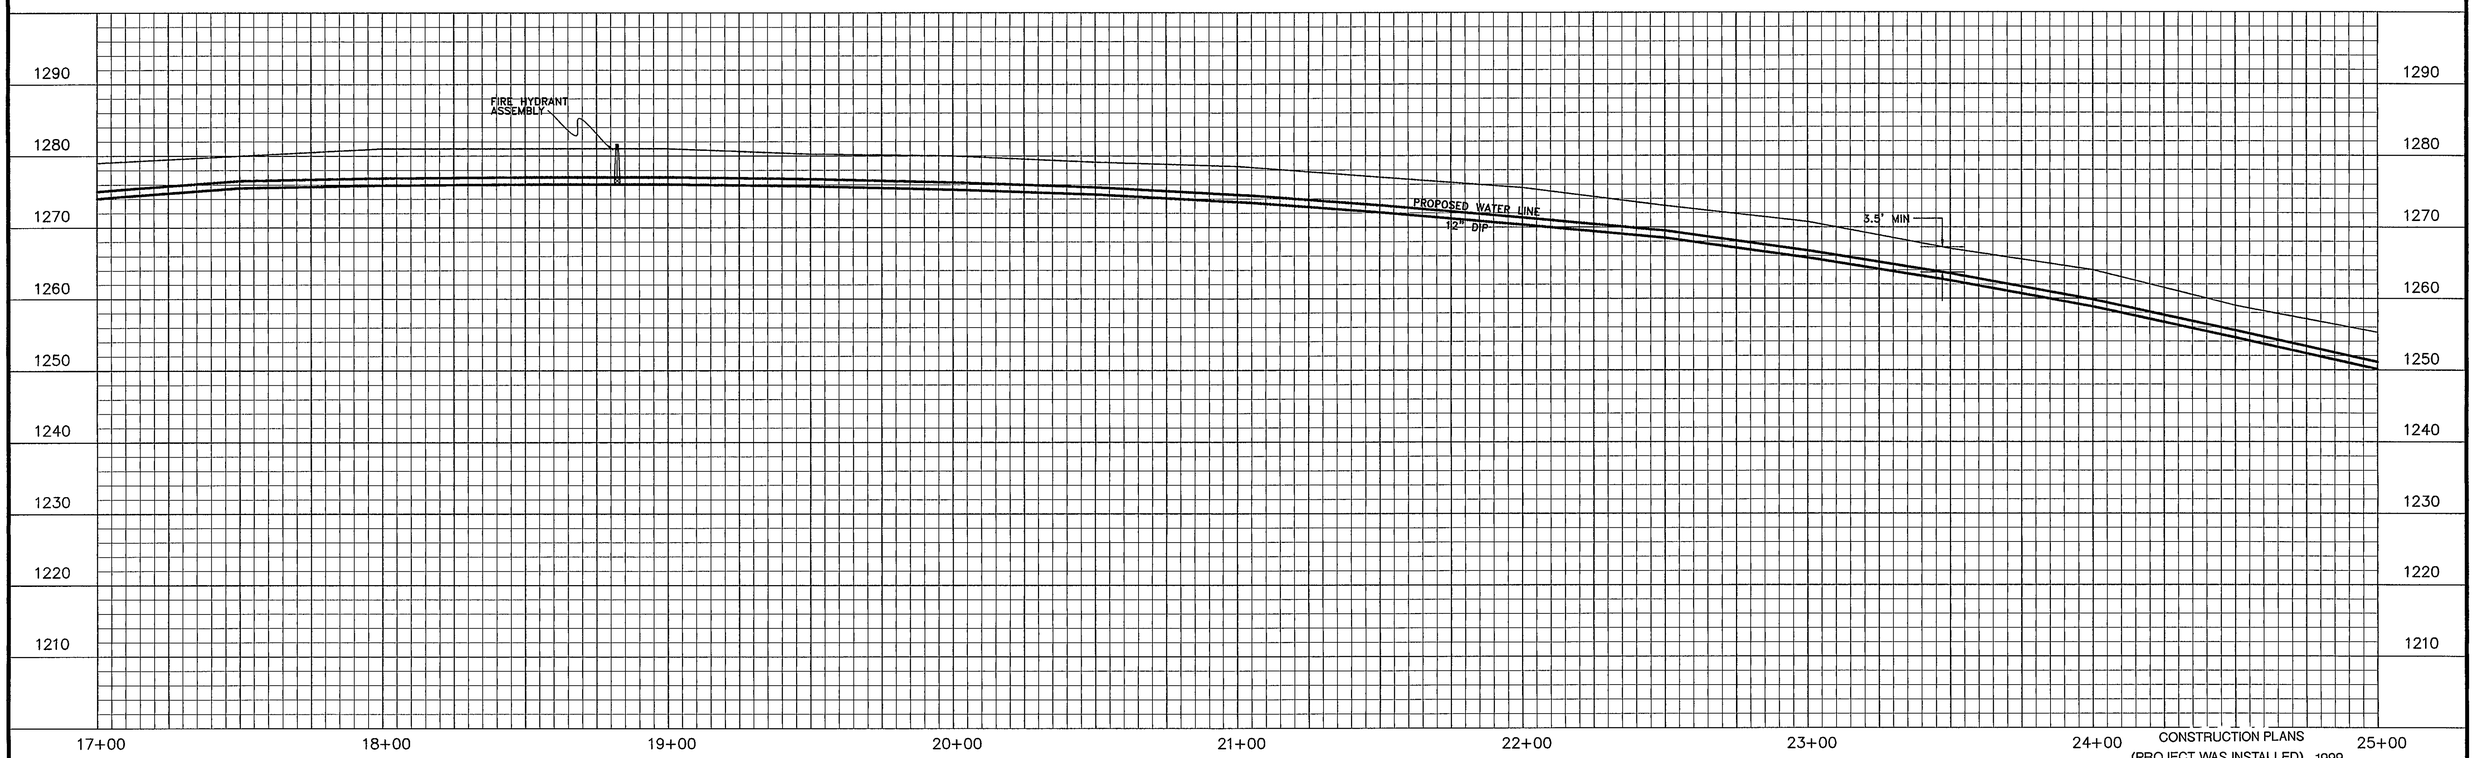

CONSTRUCTION PLANS
(PROJECT WAS INSTALLED) 1999

SCALES
1" = 25' HOR
1" = 10' VER

REVISION	DATE	DESCRIPTION

CHECKED BY	DESIGNED BY JAK	DRAWN BY JAK	DATE 6-16-99

PLAN & PROFILE SHEET FOR

WOODHAVEN DRIVE WATERLINE EXTENSION

CATAWBA MAGISTERIAL DISTRICT
ROANOKE COUNTY, VIRGINIA

ROANOKE COUNTY
UTILITY DEPARTMENT

WVWA ID# 6LNNHK

SHEET 2 of 4