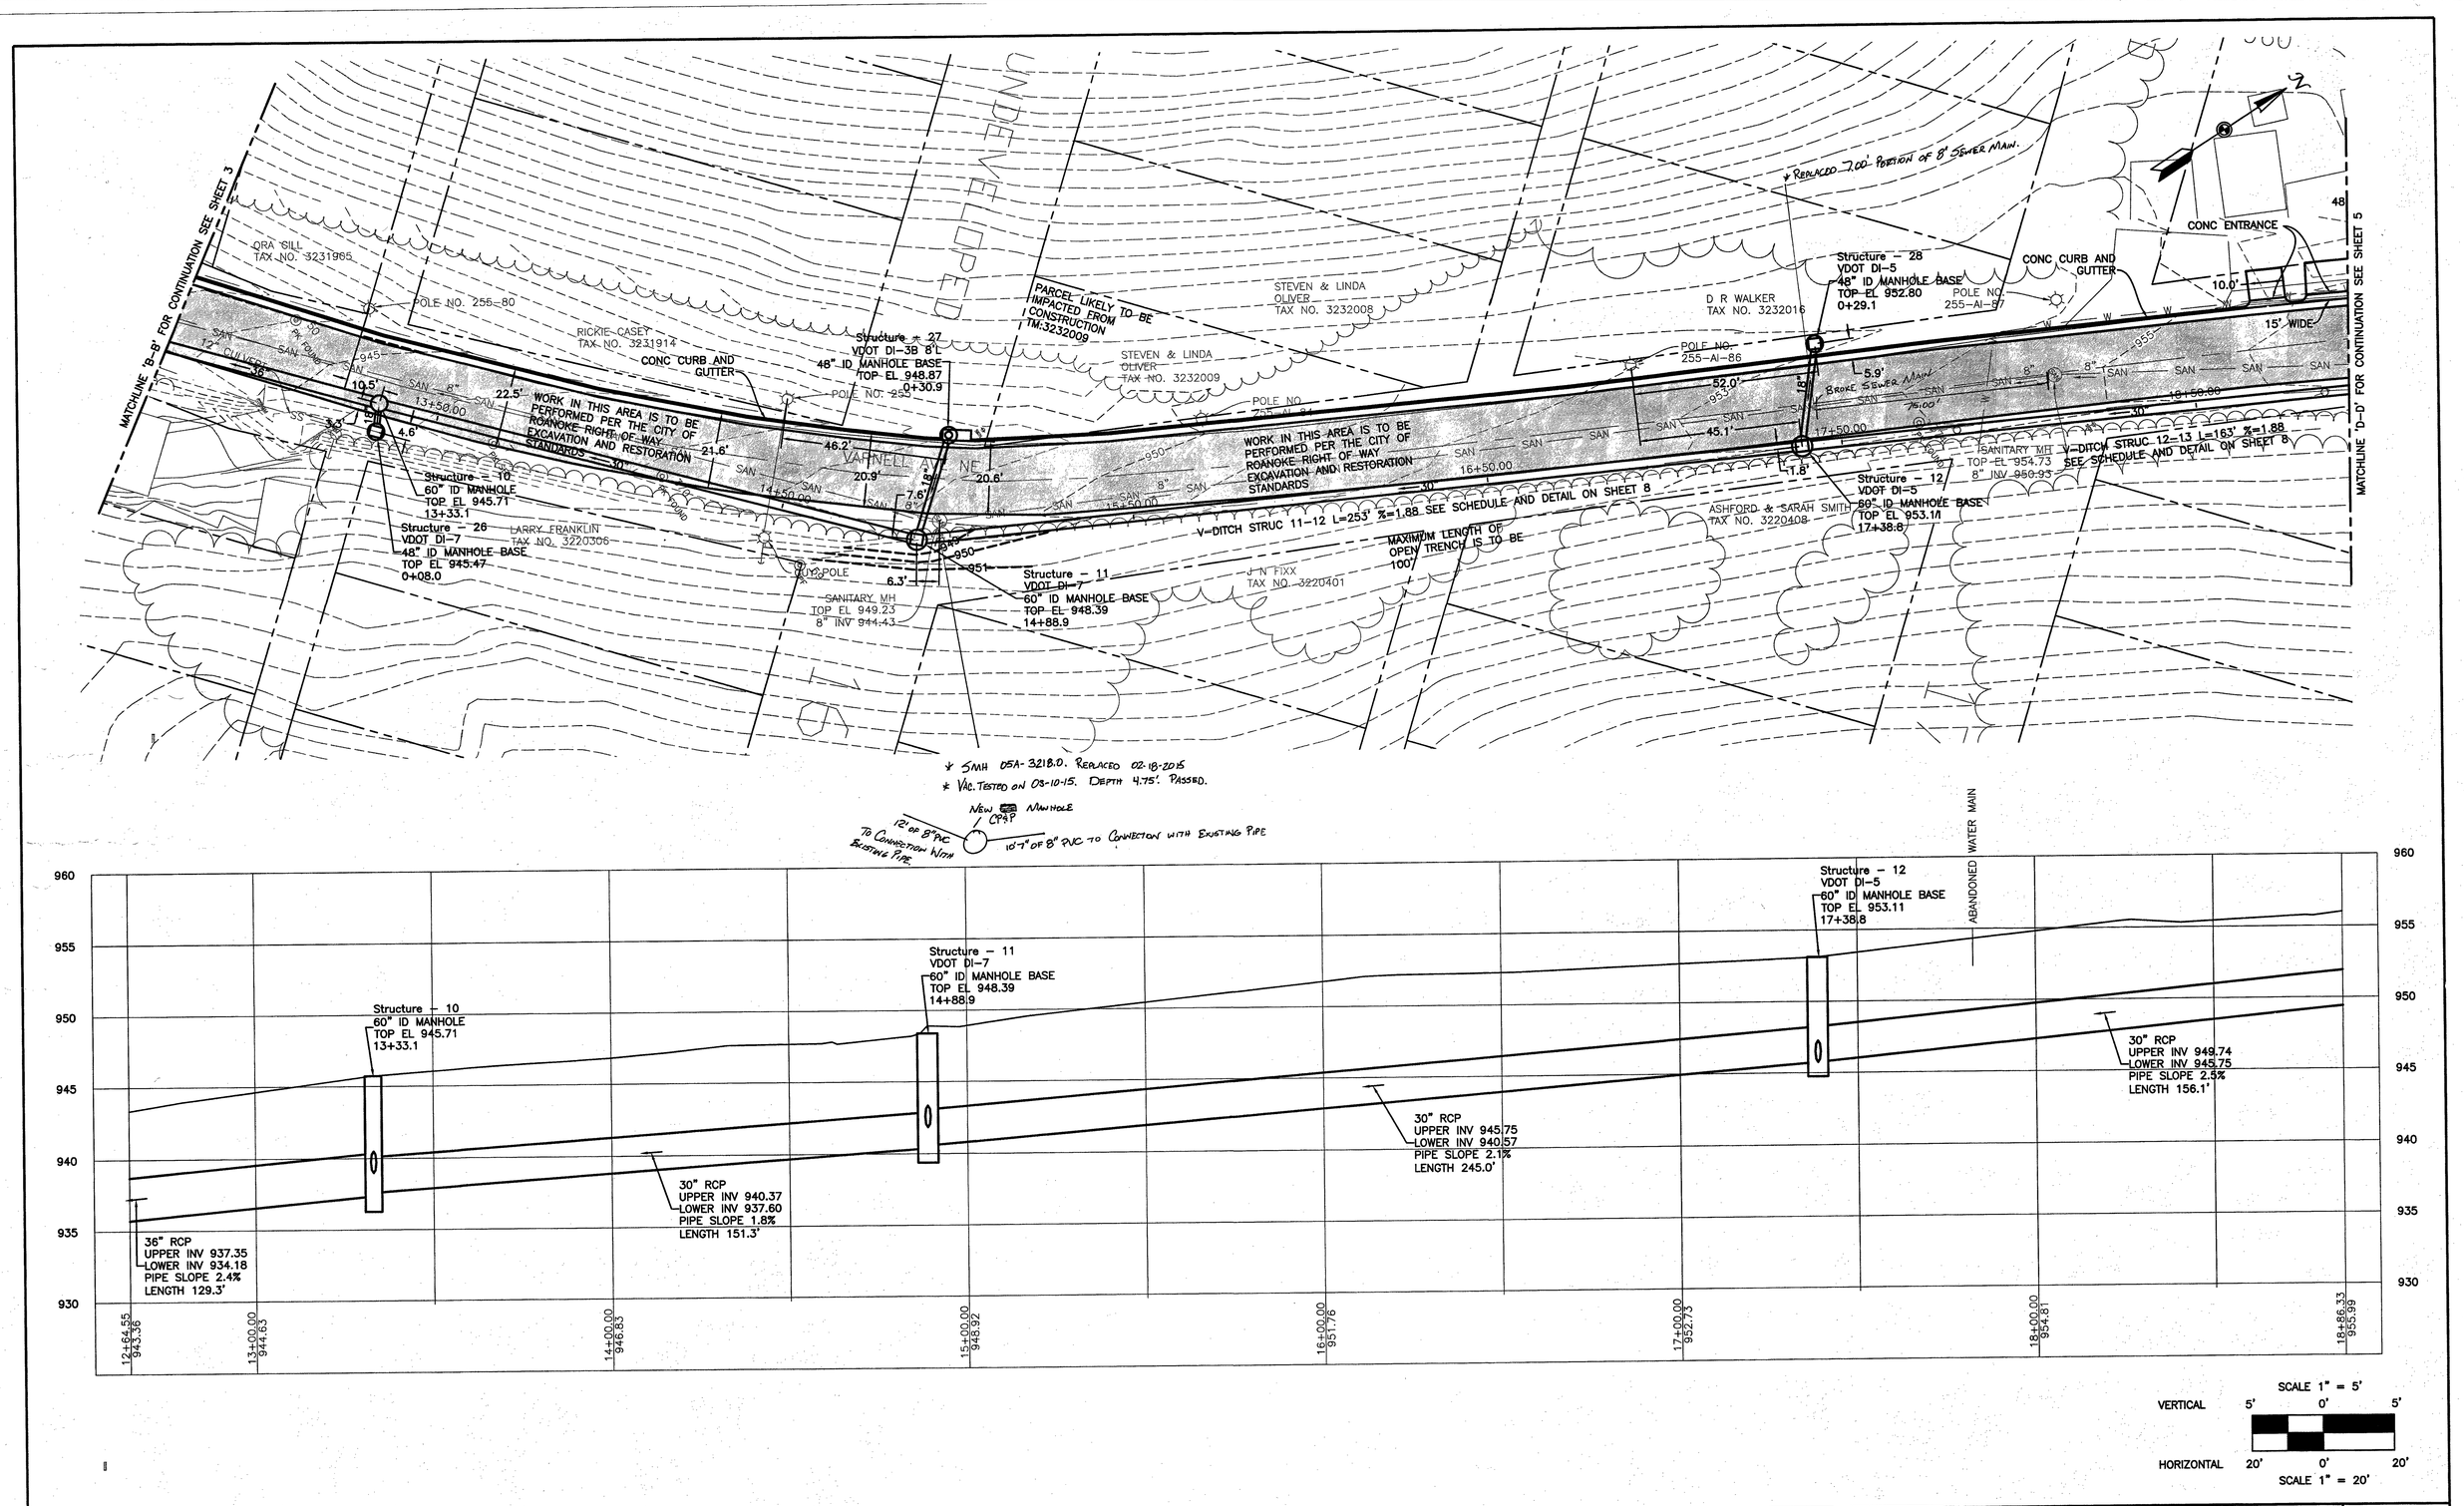

OFFICE OF THE
CITY ENGINEER
215 CHURCH AVENUE, S.W.
ROOM 350
PHONE: (540) 853-2731
FAX: (540) 853-1364
WWW.ROANOKEVA.GOV
ROANOKE

DESIGNED: ARG
DRAWN: ARG
CHECKED: JJK

COMMONWEALTH OF VIRGINIA
JOSEPHUS M. JOHNSON-KOROMA
Lic. No. 46165
05/05/14
PROFESSIONAL ENGINEER

REV.	DATE:	DESCRIPTION
1	02/05/14	RESUBMITTAL AFTER 1ST COMMENTS

DATE: 11/19/2013
SCALE: 1"=20'-0" 24"x36" SHEET

VARNELL AVENUE DRAINAGE IMPROVEMENTS PROJECT
CITY OF ROANOKE, VIRGINIA
PLAN AND PROFILE 3

APPROVED AUG 04 2014

SHEET 7 OF 10
PLAN NO. 6758