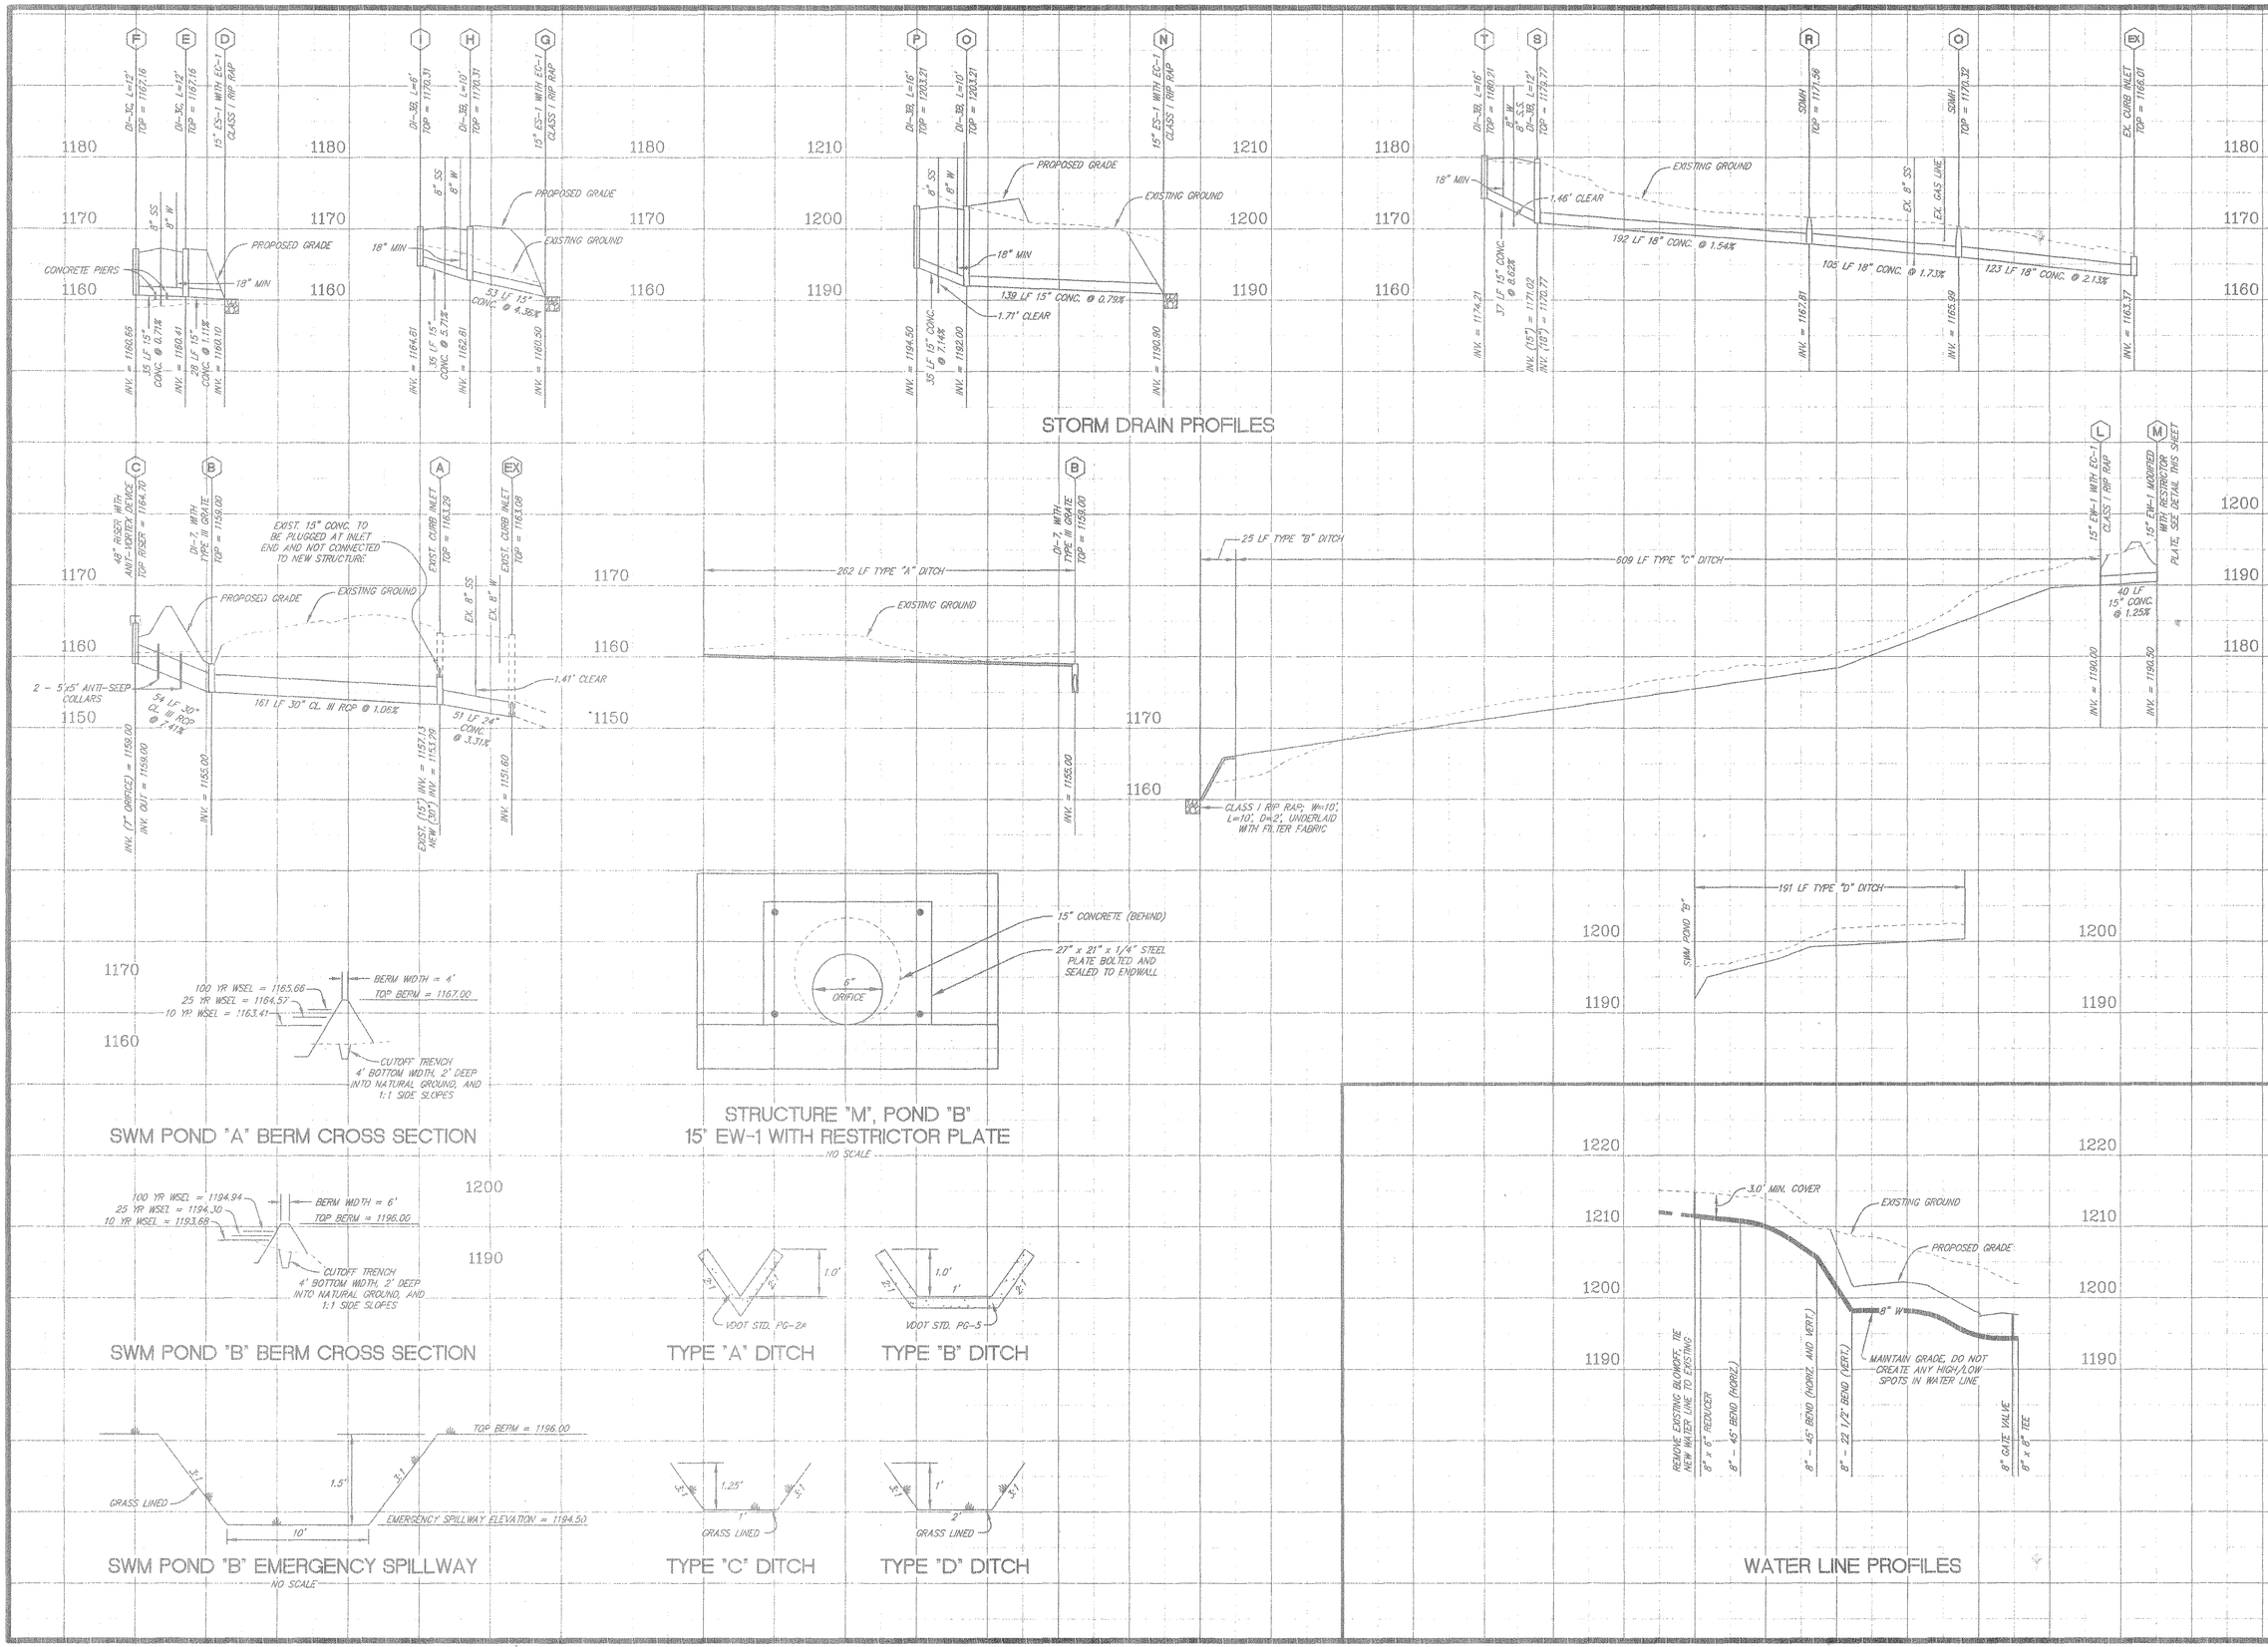

LUMSDEN ASSOCIATES, P.C.
ENGINEERS-SURVEYORS-PLANNERS
ROANOKE, VIRGINIA

4664 BRAMBLETON AVENUE
P.O. BOX 20669
ROANOKE, VIRGINIA 24018

PHONE (540) 774-4411
FAX (540) 772-9445
E-MAIL LUMSDENRC@AOL.COM

COMMONWEALTH OF VIRGINIA
8-17-01
B. LEE HENDERSON, JR.
No. 17591
PROFESSIONAL ENGINEER

STORM DRAIN AND WATER LINE PROFILES

"THE VILLAGE AT HOLLINS"

PREPARED FOR

THE VILLAGE AT HOLLINS, LLC

HOLLINS MAGISTERIAL DISTRICT
ROANOKE COUNTY, VIRGINIA

REVISIONS

NO.	DATE	DESCRIPTION
1	9/18/01	CHANGED ELEVATIONS FOR STORM DRAIN LINES 1, 2, 3, 4, 5, 6, 7, 8, 9, 10, 11
2	9/18/01	CHANGED ELEVATIONS FOR STORM DRAIN STRUCTURES 1, 7, 8, 9, AND 10
3		
4		
5		

DATE: FEBRUARY 2, 2001

SCALE: 1"=50'(H) 1"=10'(V)

COMMISSION NO: 99-339AD

CADD FILE: F:\99\99339\99339AD\339CP02.DWG

SHEET 10 OF 13