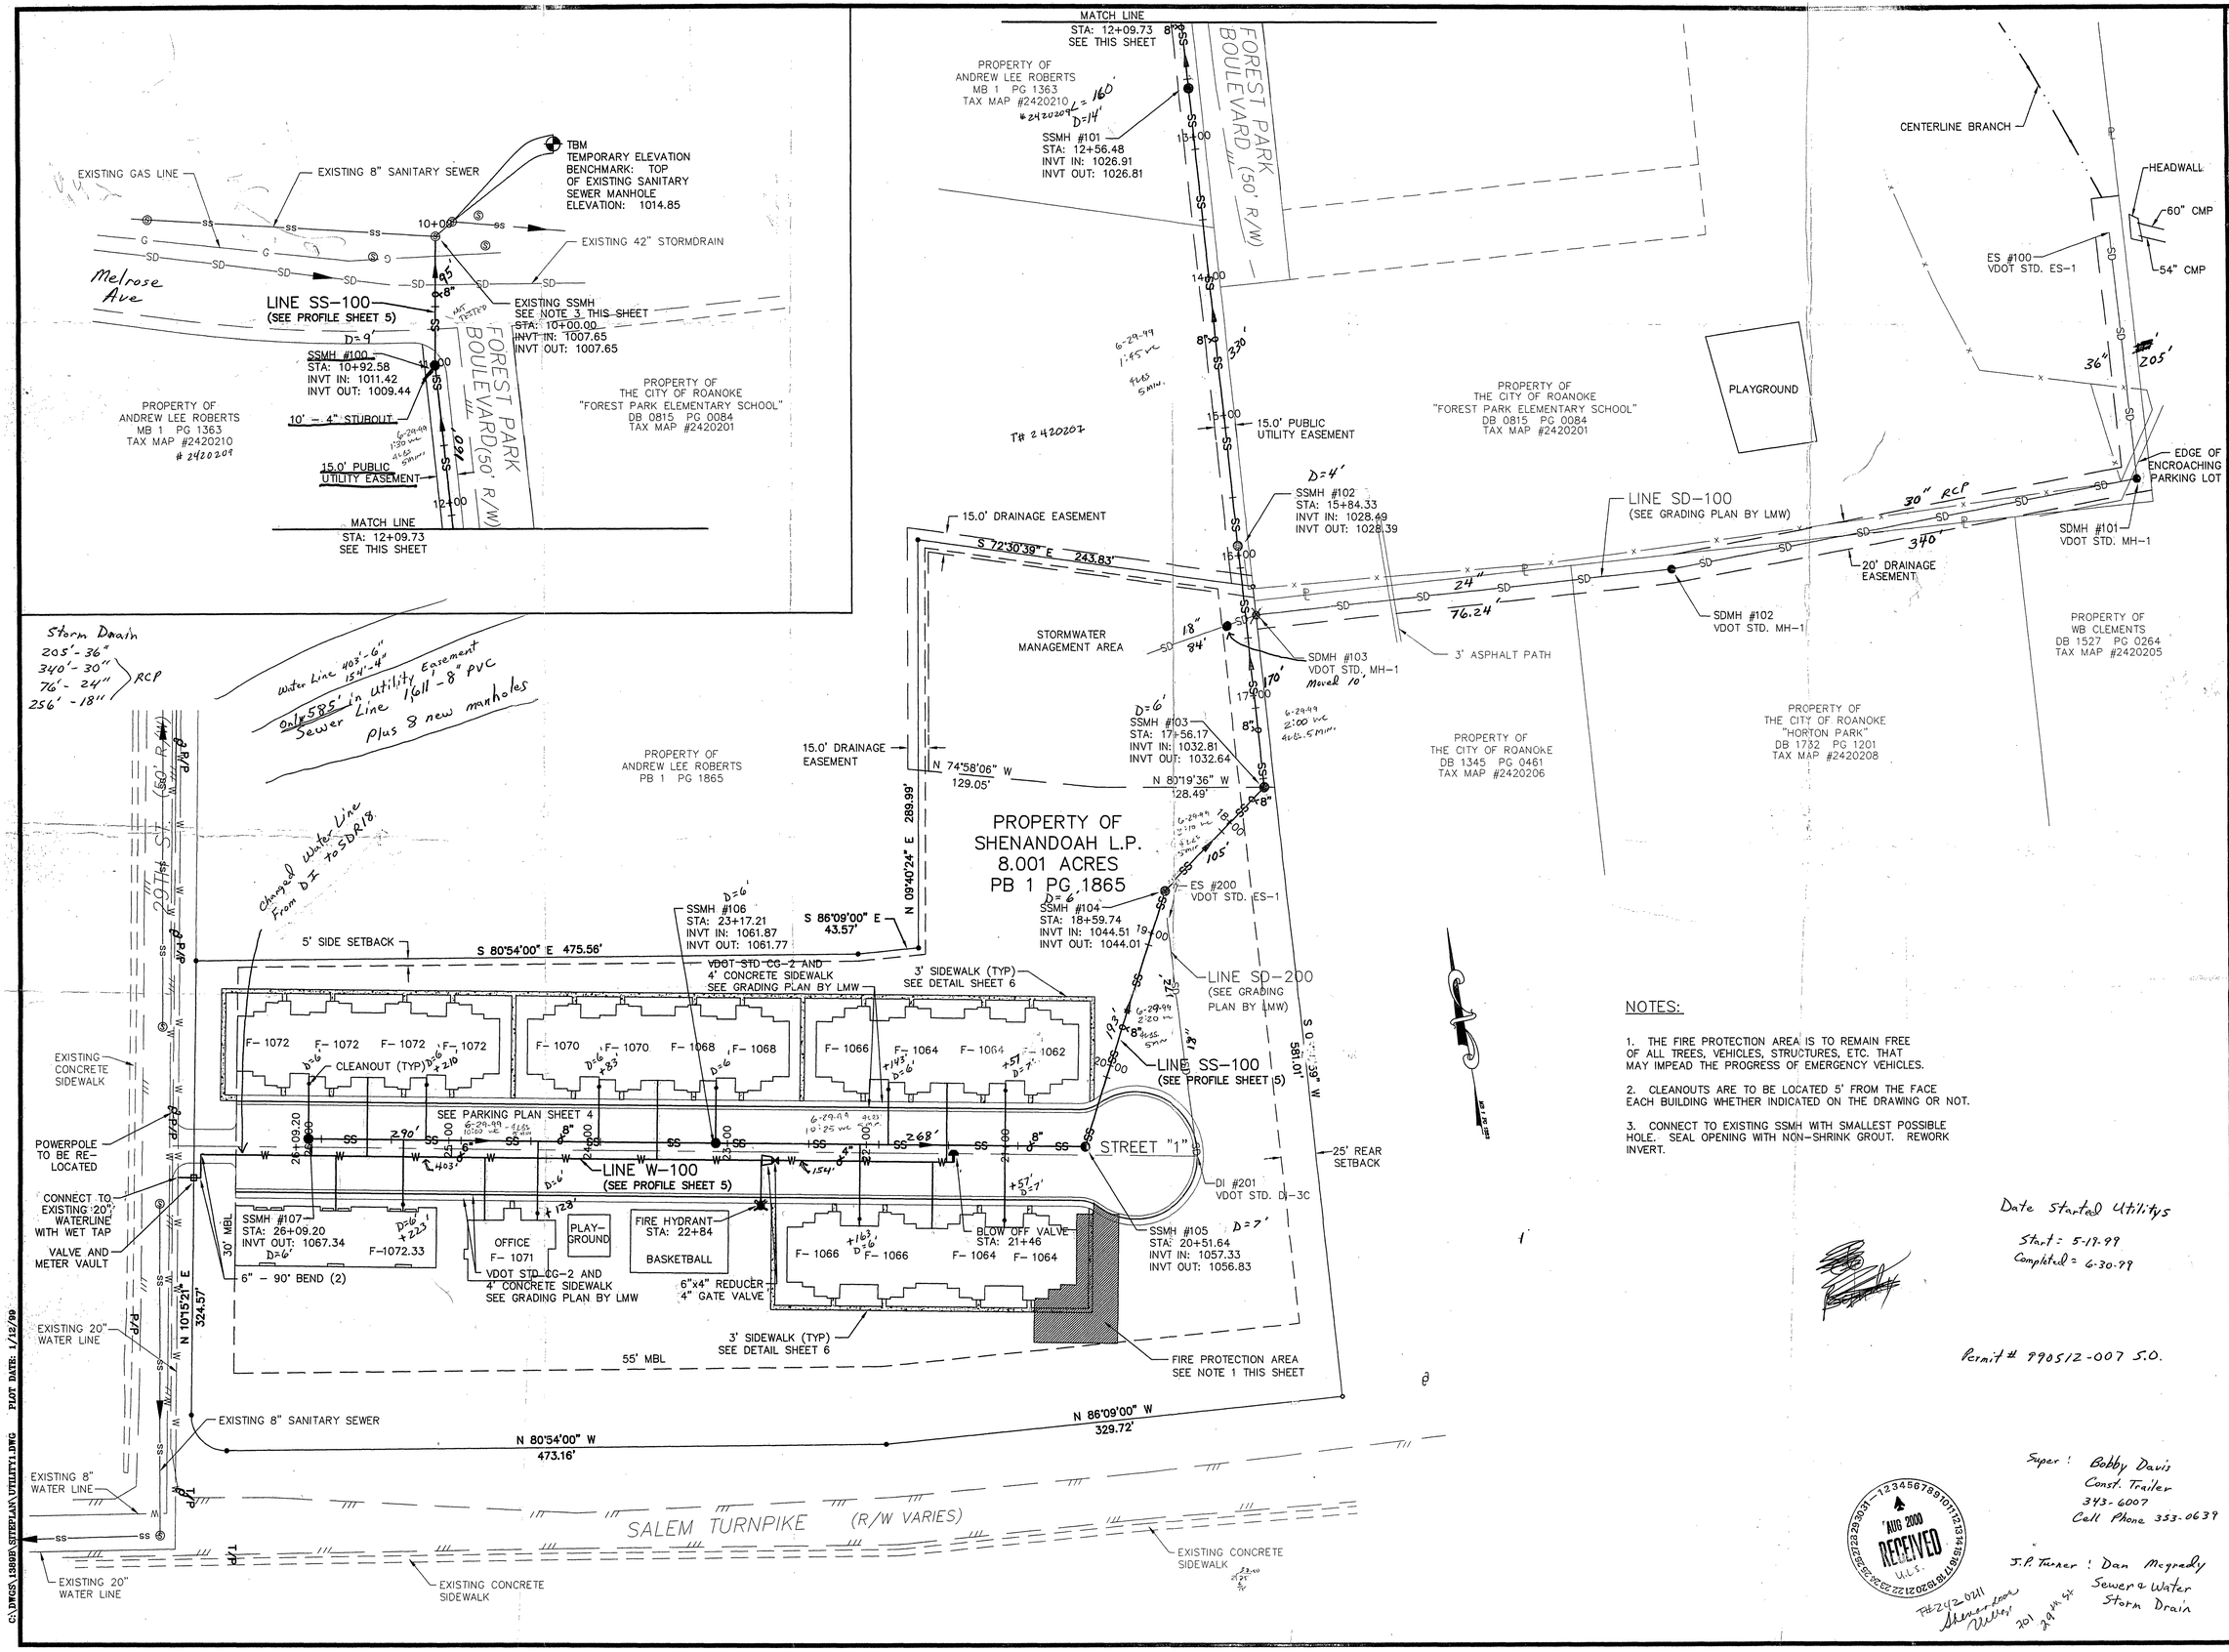


NOTES:

1. THE FIRE PROTECTION AREA IS TO REMAIN FREE OF ALL TREES, VEHICLES, STRUCTURES, ETC. THAT MAY IMPEAD THE PROGRESS OF EMERGENCY VEHICLES.

2. CLEANOUTS ARE TO BE LOCATED 5' FROM THE FACE EACH BUILDING WHETHER INDICATED ON THE DRAWING OR NOT.

3. CONNECT TO EXISTING SSMH WITH SMALLEST POSSIBLE HOLE. SEAL OPENING WITH NON-SHRINK GROUT. REWORK INVERT.

Date Started Utilities
Start: 5-17-99
Completed: 6-30-99

Permit # 990512-007 S.O.

Super: Bobby Davis
Const. Trailer
343-6007
Cell Phone 353-0639

J.P. Turner: Dan Mcgrady
Sewer & Water
Storm Drain

AUG 2000 RECEIVED U.L.S.


LMW P.C.
ENGINEERING · ARCHITECTURE · SURVEYING
102 ALBEMARLE AVE., S.E.
ROANOKE, VIRGINIA 24013
(540) 345-0675
FAX (540) 342-4456


SHENANDOAH VILLAGE
SITE PLAN
CITY OF ROANOKE, VIRGINIA

| NO. | DATE | DESCRIPTION | BY |
|---|---|---|---|

UTILITY PLAN

COMMONWEALTH OF VIRGINIA
RICHARD C. WHITE
No. 020021
1-13-99
PROFESSIONAL ENGINEER

| | |
|---|---|
| Designed By | VLW |
| Drawn By | VLW |
| Checked By | RCW |
| Approved By | RCW |
| Submitted By | RCW |
| Drawing | UTILITY1.DWG |
| Date | 01/14/99 |
| Scale | 1"=50' |
| Commission No. | 1389B |
| Sheet | 3 of 6 |

C:\DWGS\1389B\SITEPLAN\UTILITY1.DWG PLOT DATE: 1/12/99