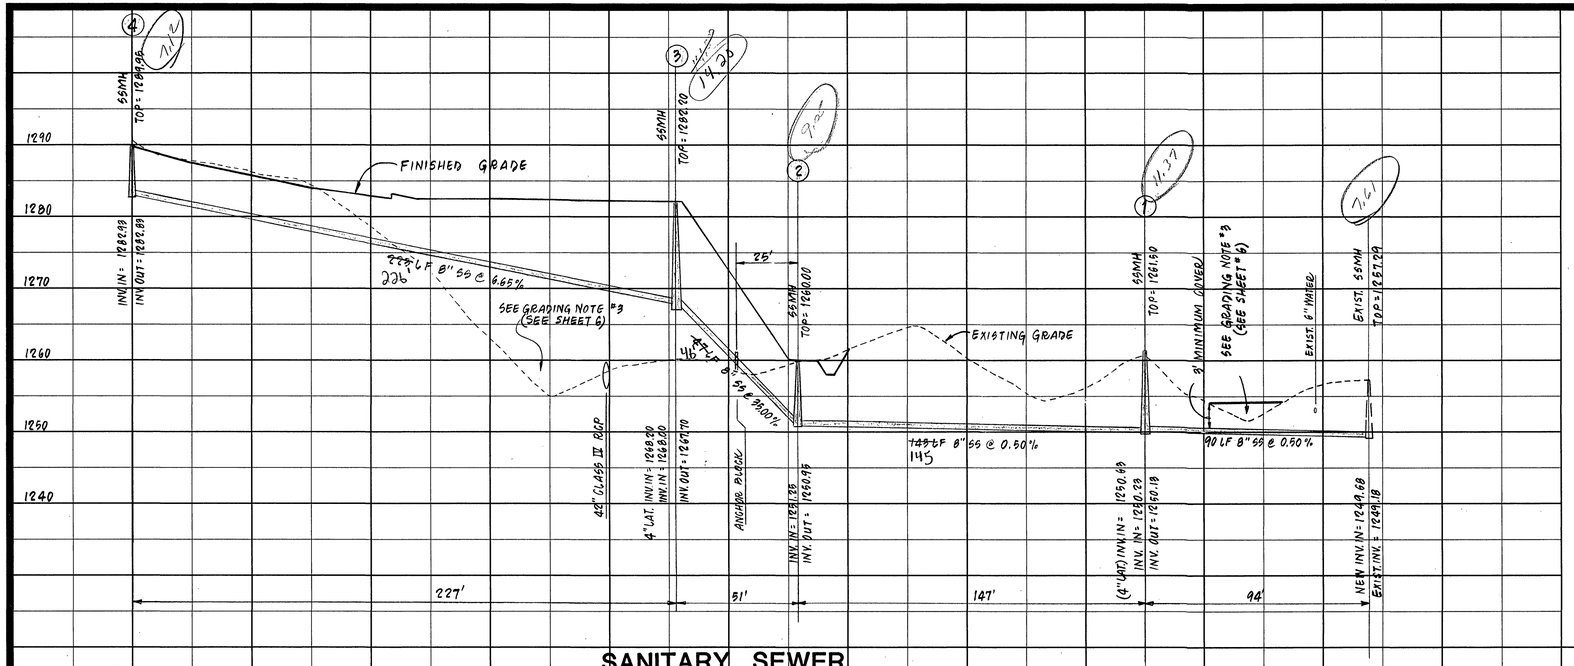

SANITARY SEWER

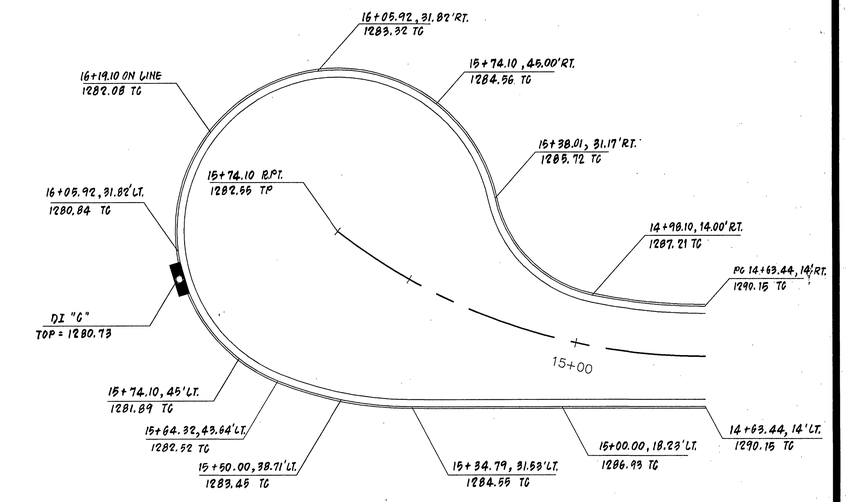

CUL DE SAC DETAIL

NO SCALE

TP = TOP OF PAVEMENT
TG = TOP OF CURB

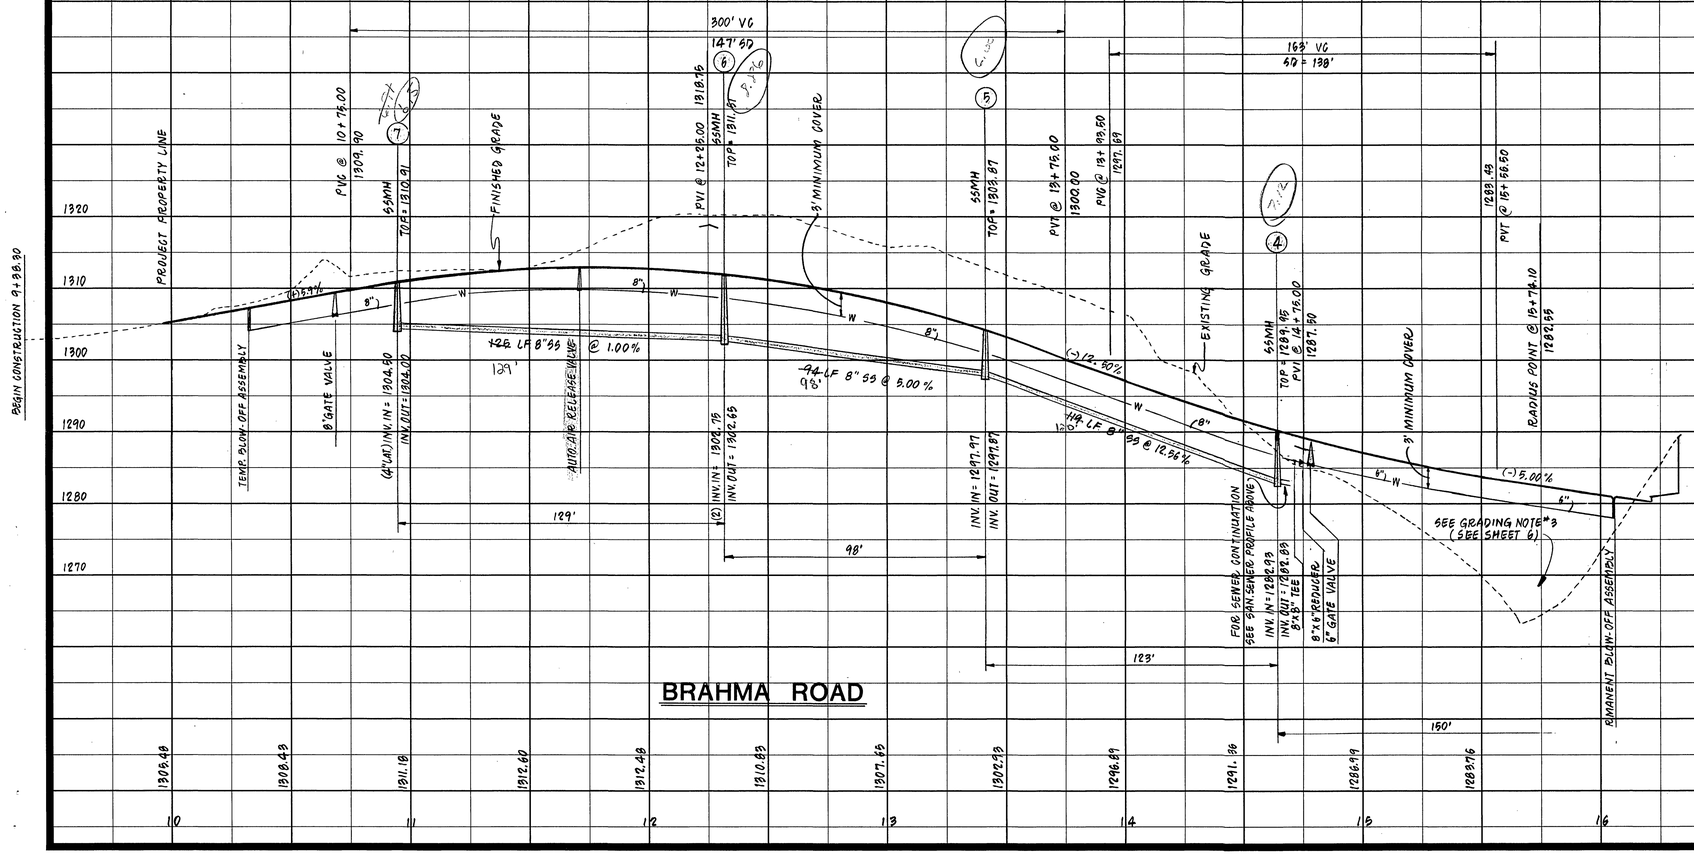

BRAHMA ROAD

REVISION	DATE	DESCRIPTION

DESIGNED: TCD
DRAWN: VWB
CHECKED: MSW

PROFILES
FOR
"THE VILLAS AT CASTLE ROCK"
PREPARED FOR
PARK PLACE DEVELOPMENT CO., INC.
WINSOR HILLS MAGISTERIAL DISTRICT
ROANOKE COUNTY, VIRGINIA

COMMONWEALTH OF VIRGINIA
MICHAEL S. WEBB
No. 012656
8-20-98
PROFESSIONAL ENGINEER

LUMSDEN ASSOCIATES, P.C.
ENGINEERS-SURVEYORS-PLANNERS
ROANOKE, VIRGINIA

SCALE: HOR: 1"=30' VER: 1"=10'
COMM: 98-182
DATE: 16 NOV. 1998
SHEET 7 of 11

C:\DWG\98182\98182-PP-PROFILES.dwg 8/20/98 9:54:41 AM EDT