REEL 185

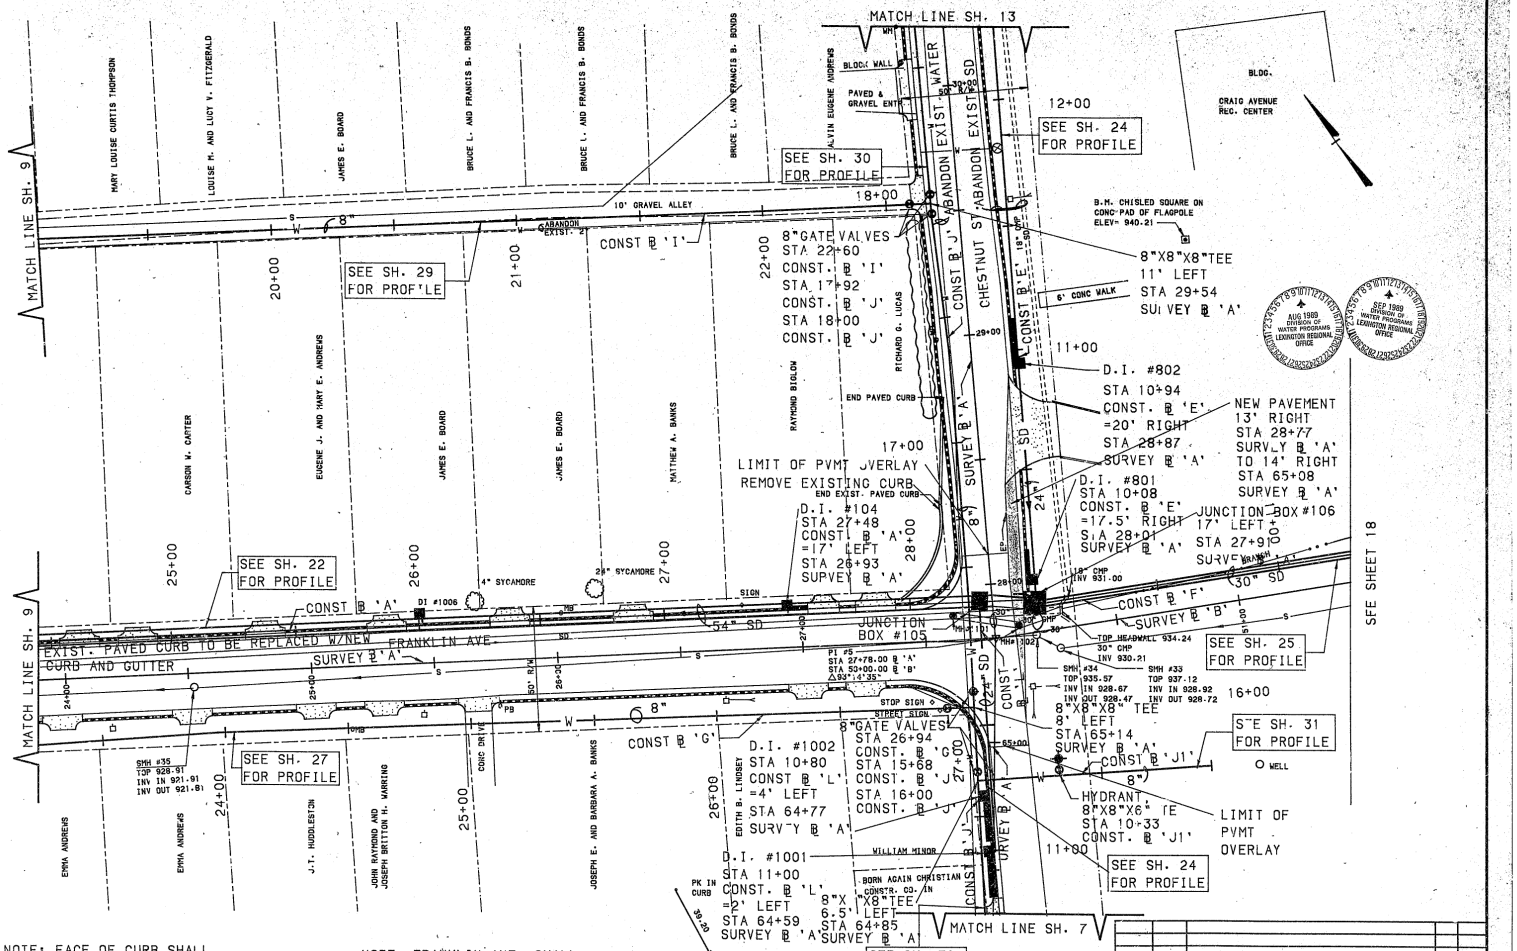

NOTE: FACE OF CURB SHALL BE AT THE EXISTING EDGE OF PAVEMENT. FACE OF GUTTER SHALL BE AT THE NEW EDGE OF PAVEMENT ALONG THE PORTION OF CHESTNUT ST. RECEIVING NEW PAVEMENT.

NOTE: FRANKLIN AVE. SHALL RECEIVE A PAVEMENT OVERLAY, WITH LIMITS AS NOTED.

NOTE: LOCATION OF DI-7'S SHALL BE FIELD VERIFIED PRIOR TO CONSTRUCTION.

AUG 1989 CHURCH OF WATER PROGRAMS LEXINGTON REGIONAL OFFICE

SEP 1989 CHURCH OF WATER PROGRAMS LEXINGTON REGIONAL OFFICE

COMMONWEALTH OF VIRGINIA STEWART W. HUBBELL 07420 PROFESSIONAL ENGINEER

REVISION	DATE	DESCRIPTION	BY	APP

DSGN SPM
DRAWN JLJ
CHKD SWH

GLADETOWN NEIGHBORHOOD IMPROVEMENTS
DRAINAGE, WATER, SEWER, STREET IMPROVEMENTS
PLAN
TOWN OF VINTON, VIRGINIA

Mattern & Craig
CONSULTING ENGINEERS
SURVEYORS

SCALE: 1"=20'
PROJ. NO. 827D
DATE: JULY 1989
SHEET 10
DRAWING # 10

021-3991.1

10/36