REEL 185

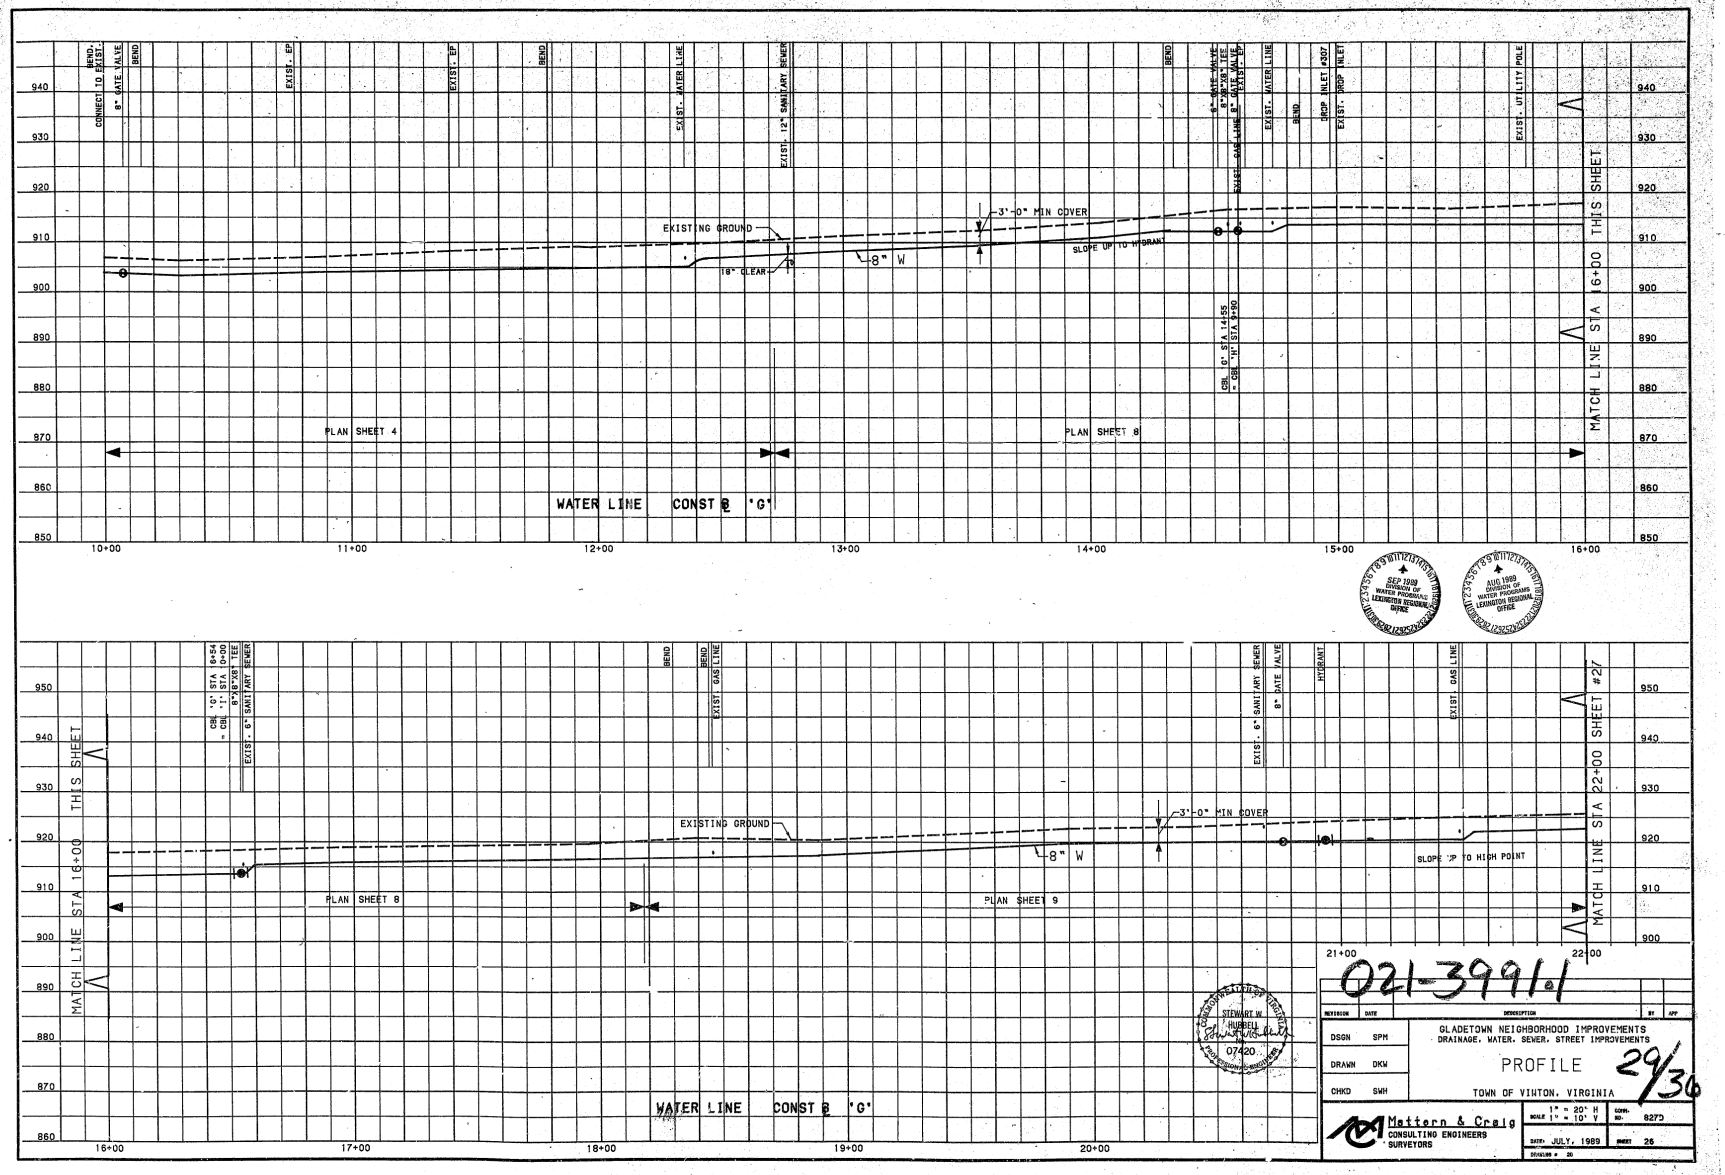

SEP 1989 DIVISION OF WATER PROGRAMS LEXINGTON REGIONAL OFFICE

AUG 1989 DIVISION OF WATER PROGRAMS LEXINGTON REGIONAL OFFICE

COMMONWEALTH OF VIRGINIA
STEWART W. HUBBELL
07420
PROFESSIONAL ENGINEER

021-39911

REVISION	DATE	DESCRIPTION	BY	APP

DSGN	SPM	GLADETOWN NEIGHBORHOOD IMPROVEMENTS DRAINAGE, WATER, SEWER, STREET IMPROVEMENTS
DRAWN	DKW	PROFILE 29/36
CHKD	SWH	TOWN OF VINTON, VIRGINIA

Mattern & Craig
CONSULTING ENGINEERS
SURVEYORS

SCALE 1" = 20' H, 1" = 10' V
COMP. NO. 8270
DATE: JULY, 1989
SHEET 26
DRAWING # 20