06257comp rev1-gr01.plt

LEGEND

ITEM	EXISTING	PROPOSED
PAVEMENT (STANDARD)		
PAVEMENT (HEAVY DUTY)		
CONCRETE CURB		
STORM DRAIN LINE	EX SD	
SANITARY SEWER MANHOLE	S	
SANITARY SEWER LINE		
WATERLINE	EX 8"-W	8" W
OVERHEAD ELECTRIC LINE	EX OHE	OHE
OVERHEAD TELEPHONE LINE	EX OHT	OHT
UNDERGROUND GAS	EX GAS-UG	GAS
UNDERGROUND COMMUNICATIONS	EX GOMM-UG	GOMM
SPOT ELEVATION	1110.00 X	TC=1110.00

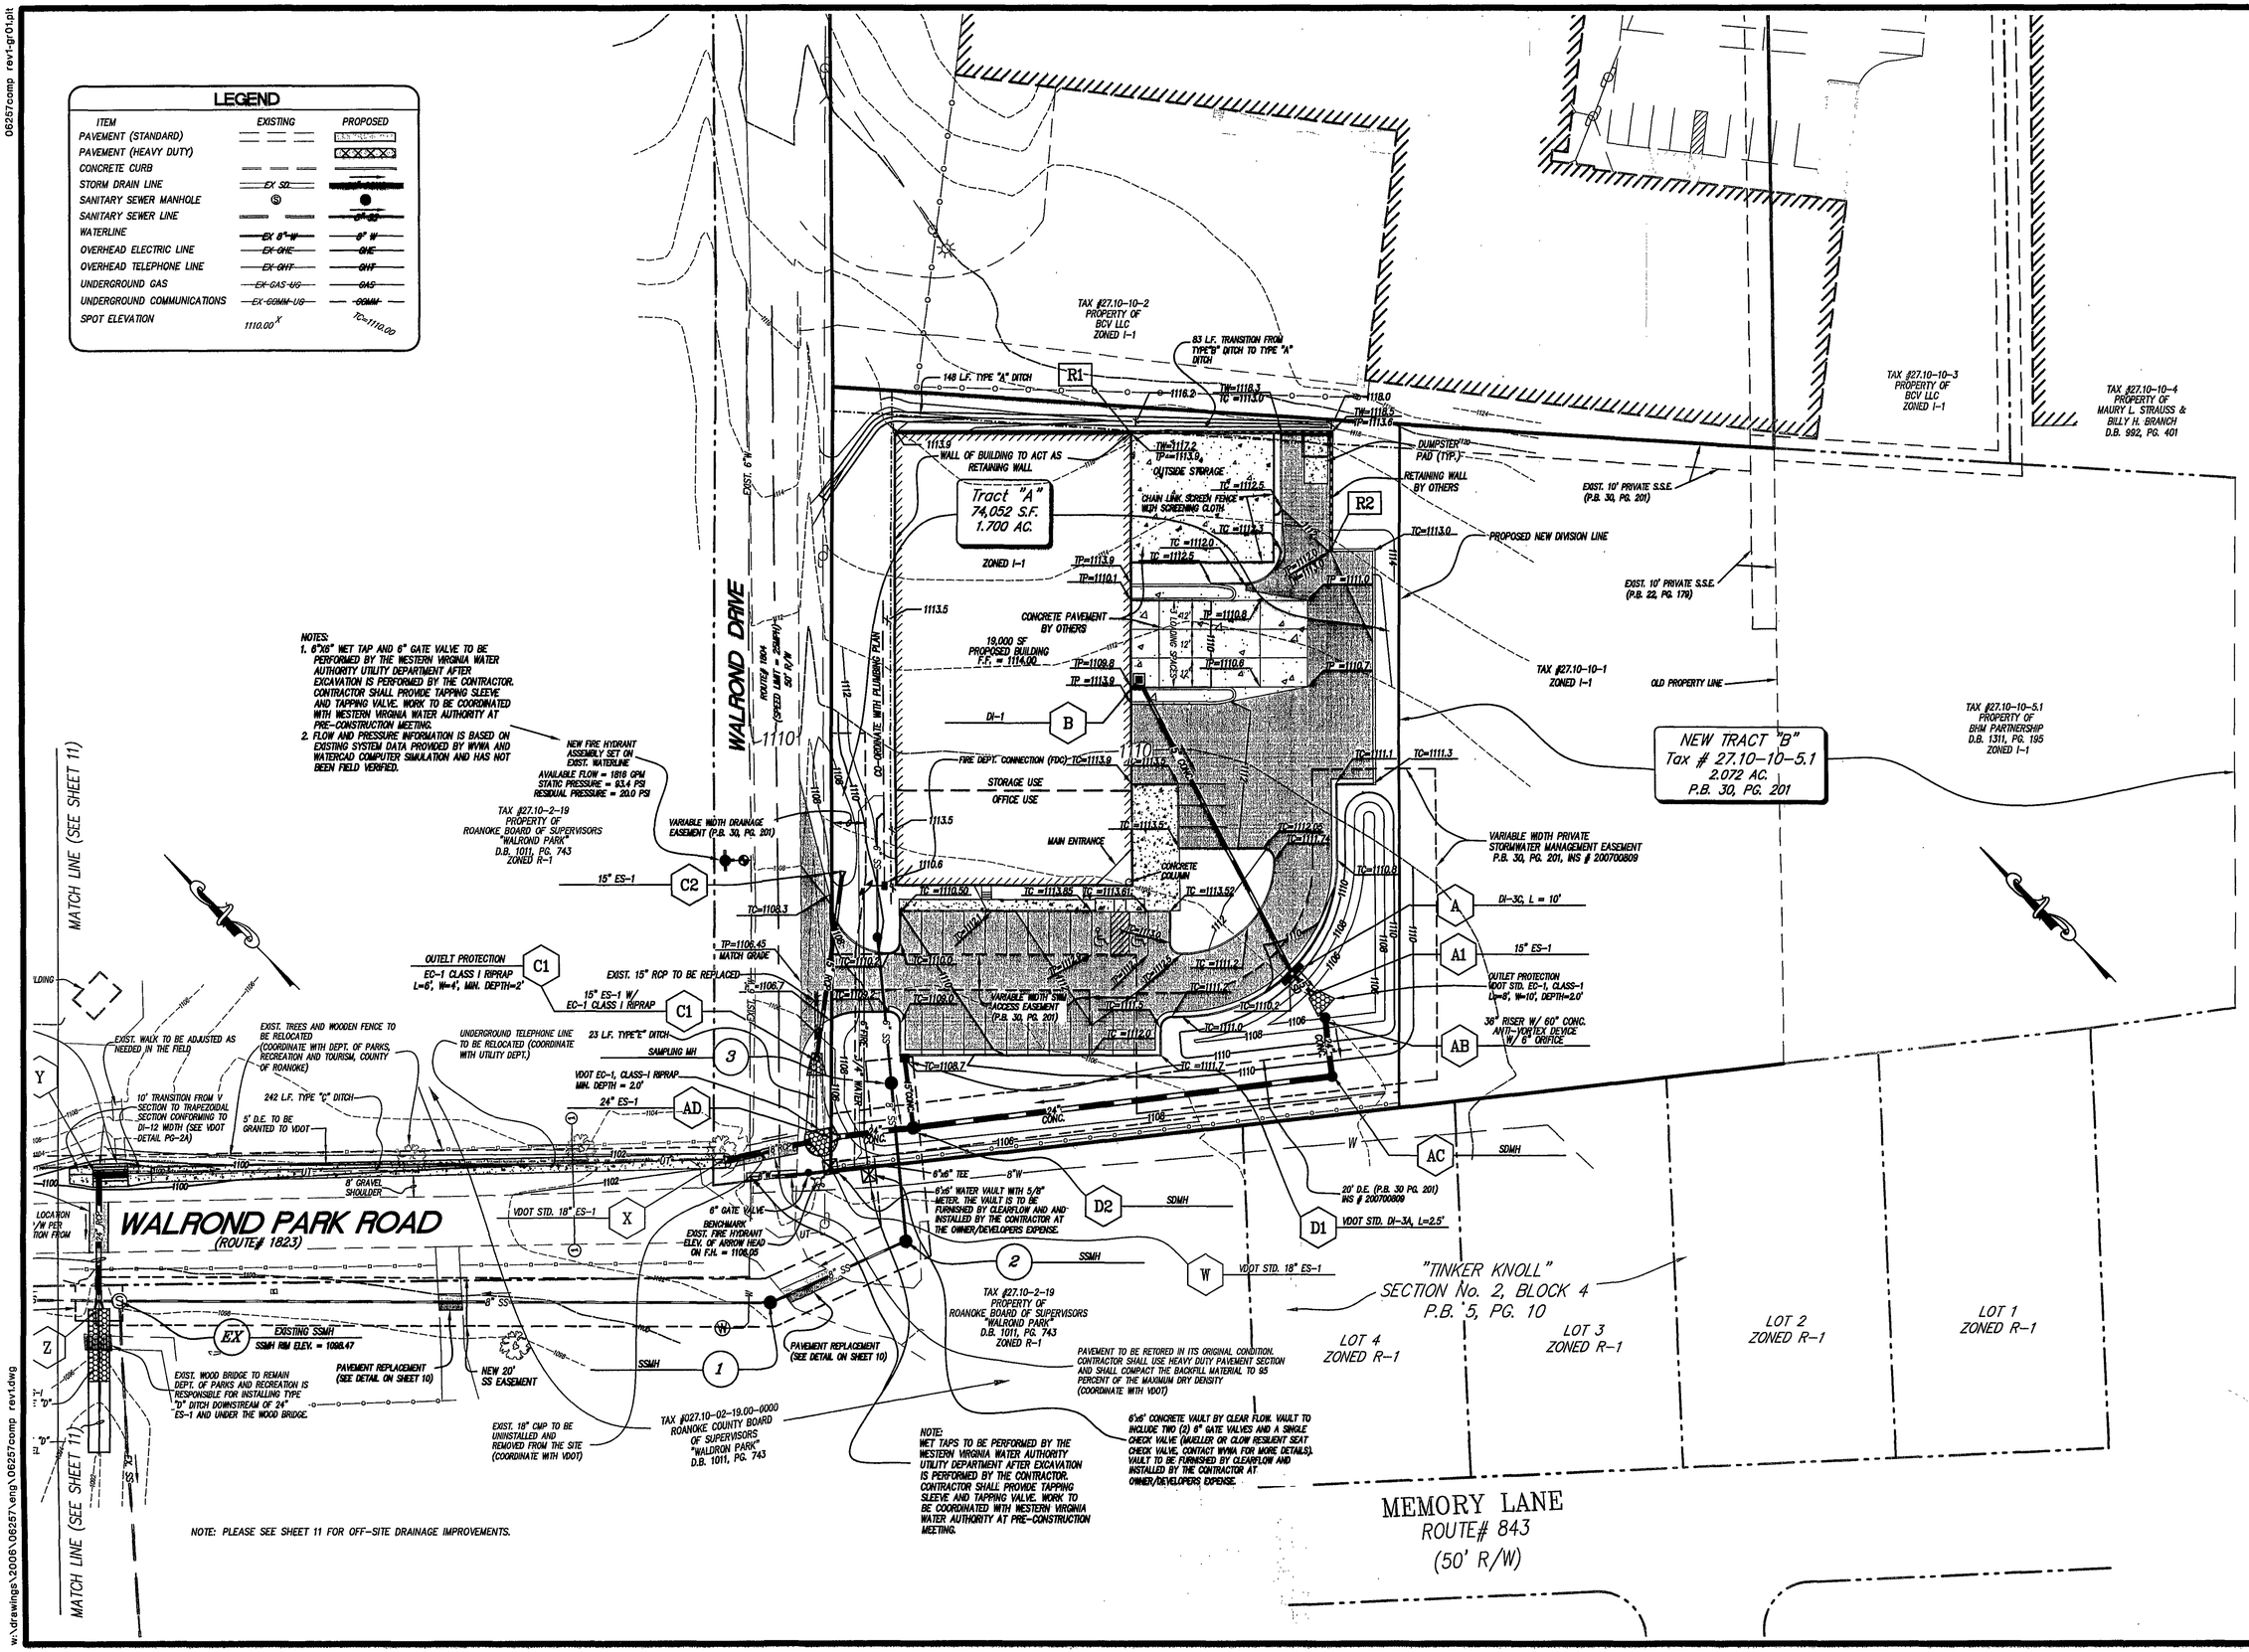

LUMSDEN ASSOCIATES, P.C.
ENGINEERS-SURVEYORS-PLANNERS
ROANOKE, VIRGINIA
4664 BRAMBLETON AVENUE
P.O. BOX 20660
ROANOKE, VIRGINIA 24018
PHONE: (540) 774-4411
FAX: (540) 772-4445
E-MAIL: MAIL@LUMSDENPC.COM

COMMONWEALTH OF VIRGINIA
THOMAS C. DALE
No. 033002
12/18/07
PROFESSIONAL ENGINEER

GRADING PLAN

VIRGINIA AIR DISTRIBUTORS

PREPARED FOR

VIRGINIA AIR DISTRIBUTORS

HOLLINS MAGISTERIAL DISTRICT
ROANOKE COUNTY, VIRGINIA

REVISIONS

NO.	DATE	DESCRIPTION
1	12/18/2007	6" WATERLINE CONNECTION ADDED ACROSS WALROND DRIVE ALONG WITH A CONCRETE VAULT AND A 6" GATE VALVE.
2		
3		
4		
5		

DATE: APRIL 23, 2007

SCALE: 1" = 30'

COMMISSION NO: 06-257

SHEET 5 OF11

w:\drawings\2006\06257\eng\06257comp rev1.dwg