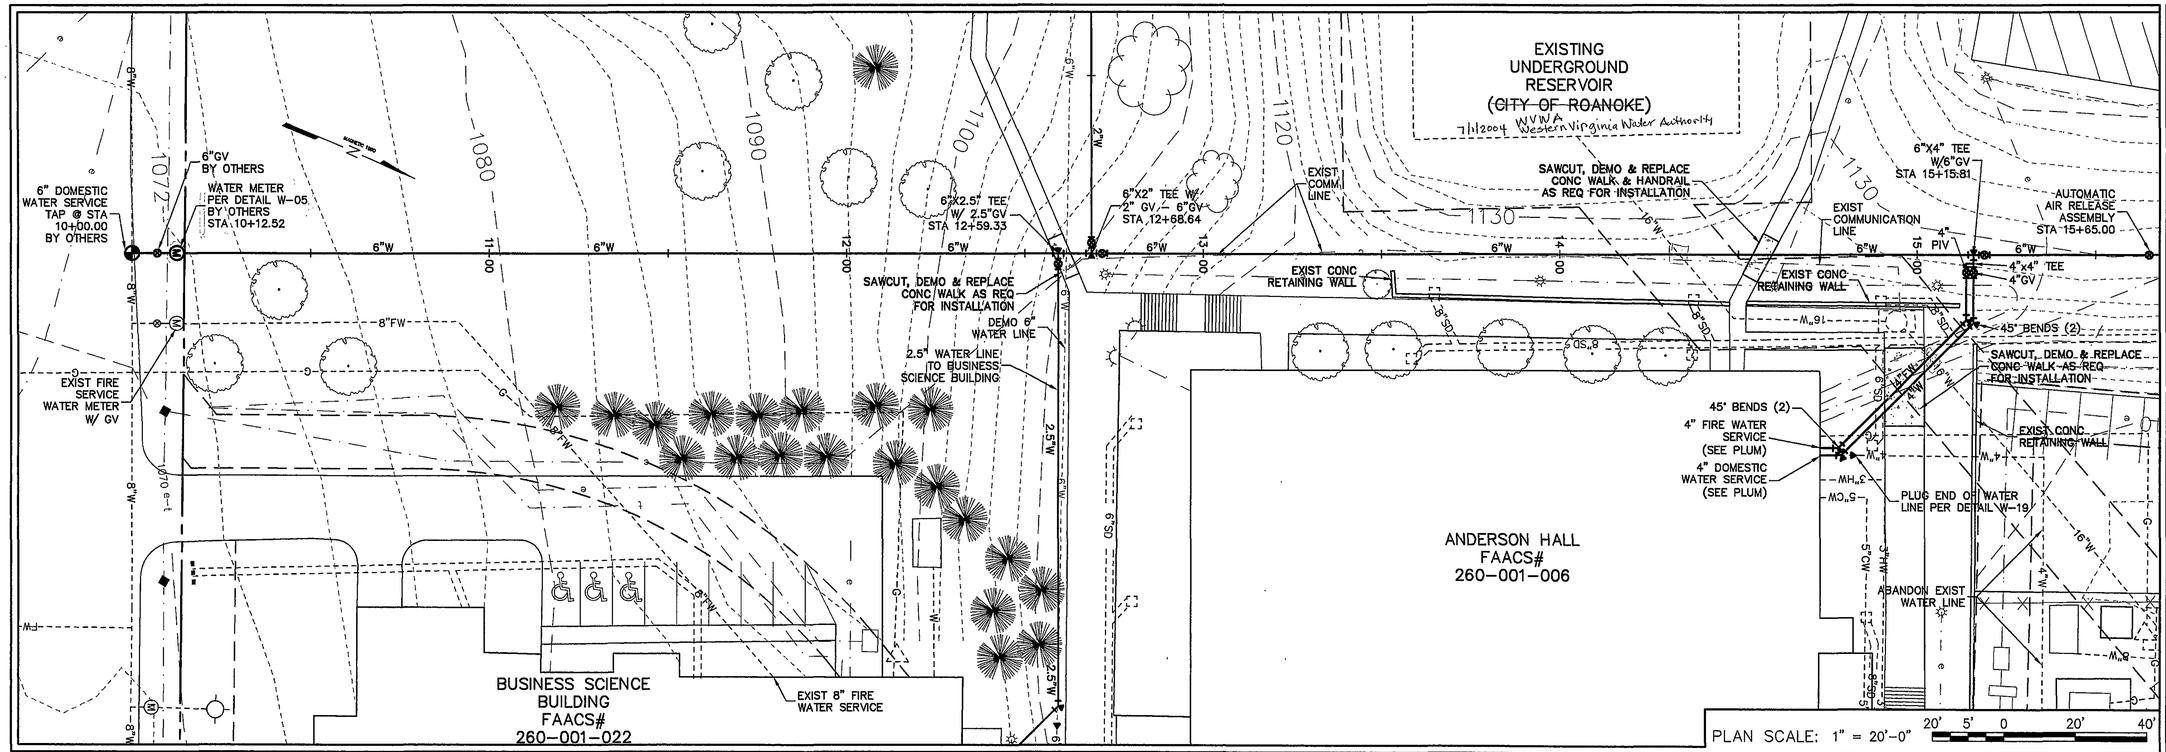

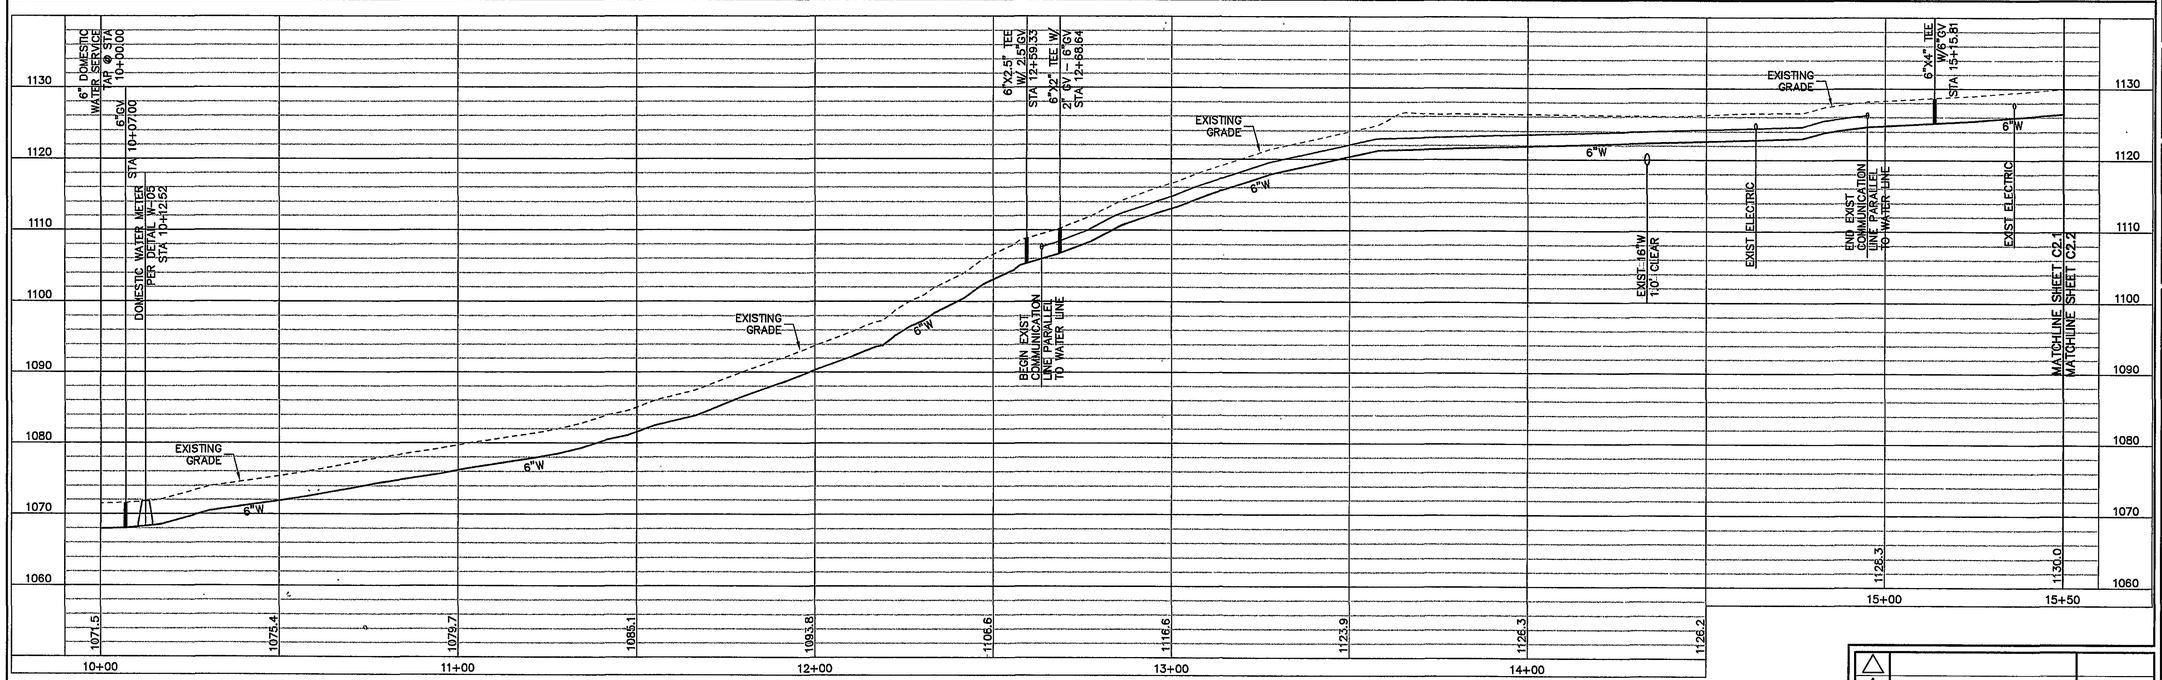

COMMONWEALTH OF VIRGINIA
WILLIAM A. SHELTON
Lic. No. 031651
2/20/08
PROFESSIONAL ENGINEER

OWPR
ARCHITECTS AND ENGINEERS
310 Cheapside Building, Suite 300
Piedmont Center
Blacksburg, Virginia 24060
P: 540-552-2151
F: 540-552-2159
www.owpr.com

VWCC – WATER LINE IMPROVEMENTS
PC# 260-05260-033
ROANOKE VIRGINIA

Comm. No. 0473
Date 20 FEB 08

Designed: WAS/SGG
Drawn: SGG
Checked: WAS
Approved: RLL

WATERLINE PLAN & PROFILE
STATION 10+00 TO 15+50

No.	Description	Date

Revisions

C2.1

RLawrence – 0473-C2-P&P.dwg – Tuesday, February 26 2008 – 12:17 PM