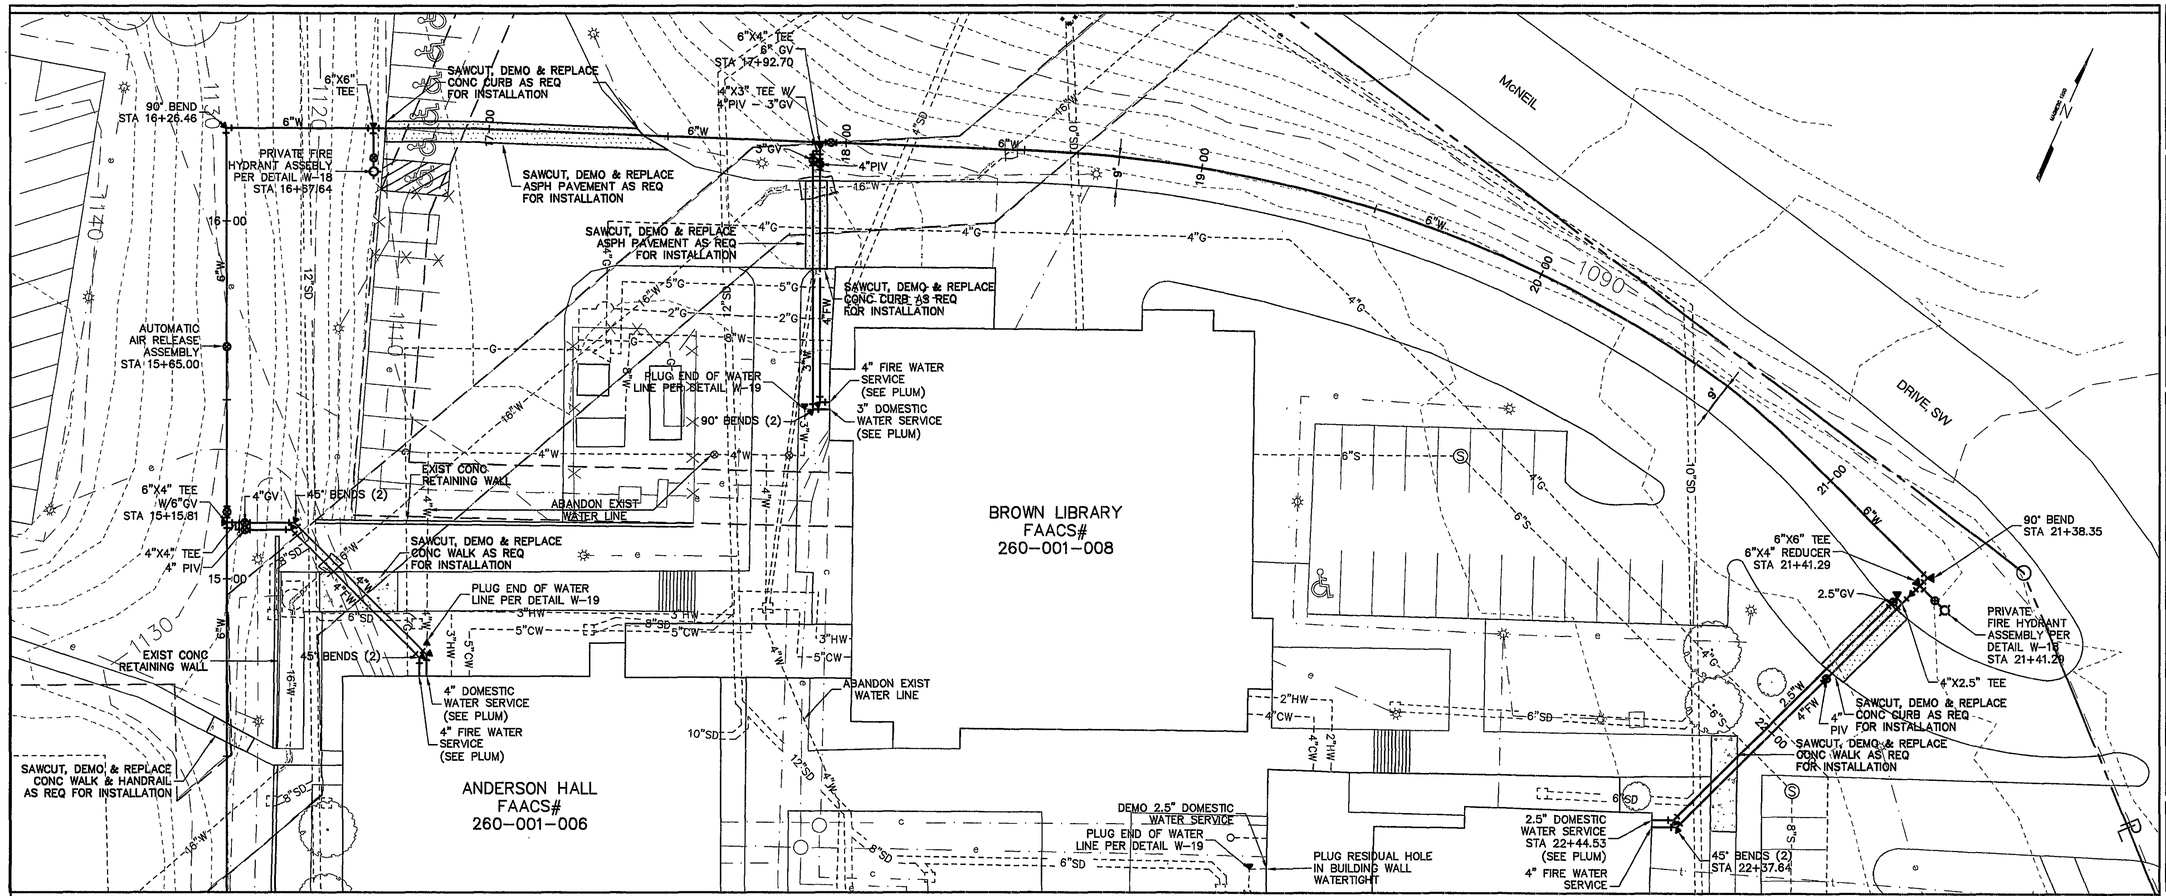

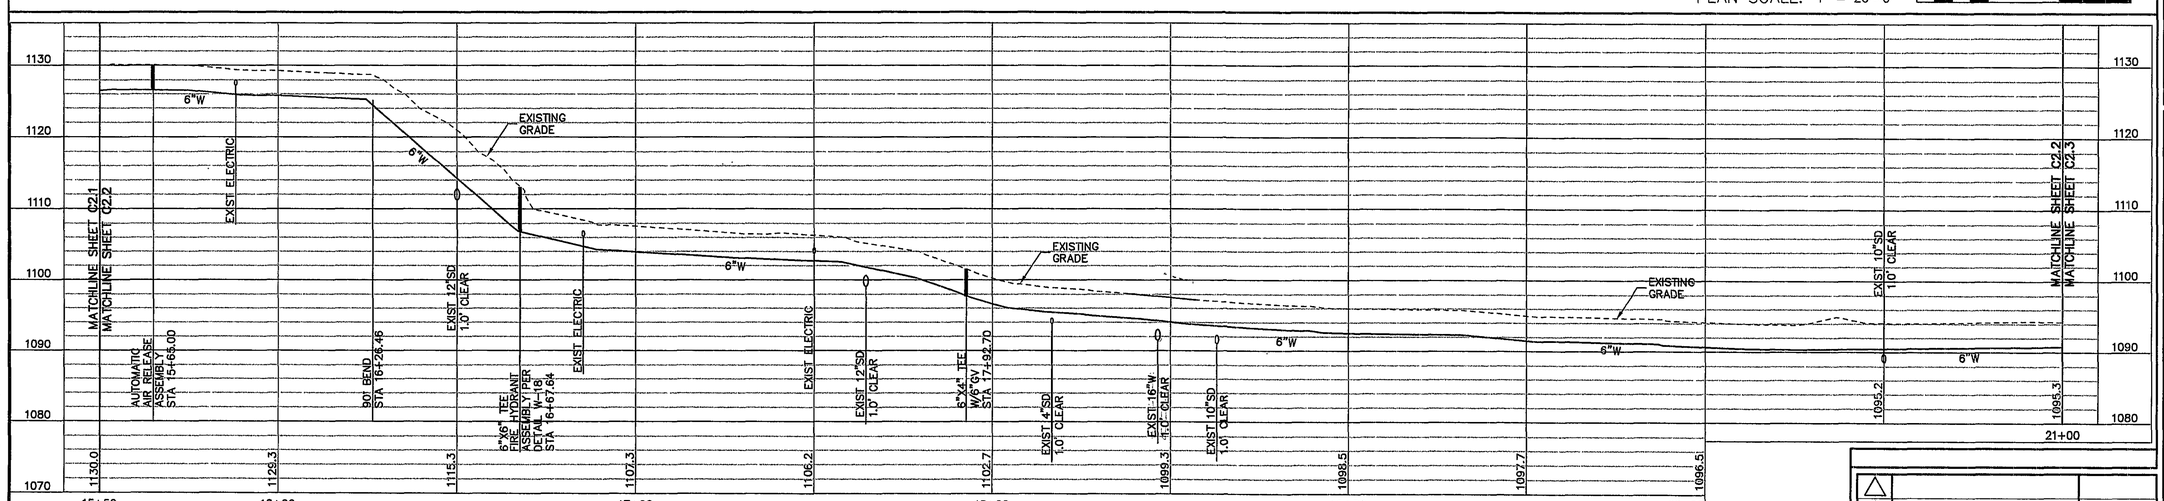

No.	Description	Date

Revisions

COMMONWEALTH OF VIRGINIA
WILLIAM A. SHELTON
Lic. No. 031651
2/26/08
PROFESSIONAL ENGINEER

OWPR
ARCHITECTS AND ENGINEERS
2200 Dorsey Club Dr. SW
Plaza One - Building E
Blacksburg, Virginia 24060
P: 540-552-2151
F: 540-951-0219
www.owpr.com

VWCC – WATER LINE IMPROVEMENTS
PC# 260-05260-033
ROANOKE VIRGINIA

Comm. No. 0473
Date 20 FEB 08

Designed: WAS/SGG
Drawn: SGG
Checked: WAS
Approved: RLL

WATERLINE PLAN & PROFILE
STATION 15+50TO 21+00

C2.2

Rlawrence – 0473-C2-P&P.dwg – Tuesday, February 26 2008 – 12:18 PM