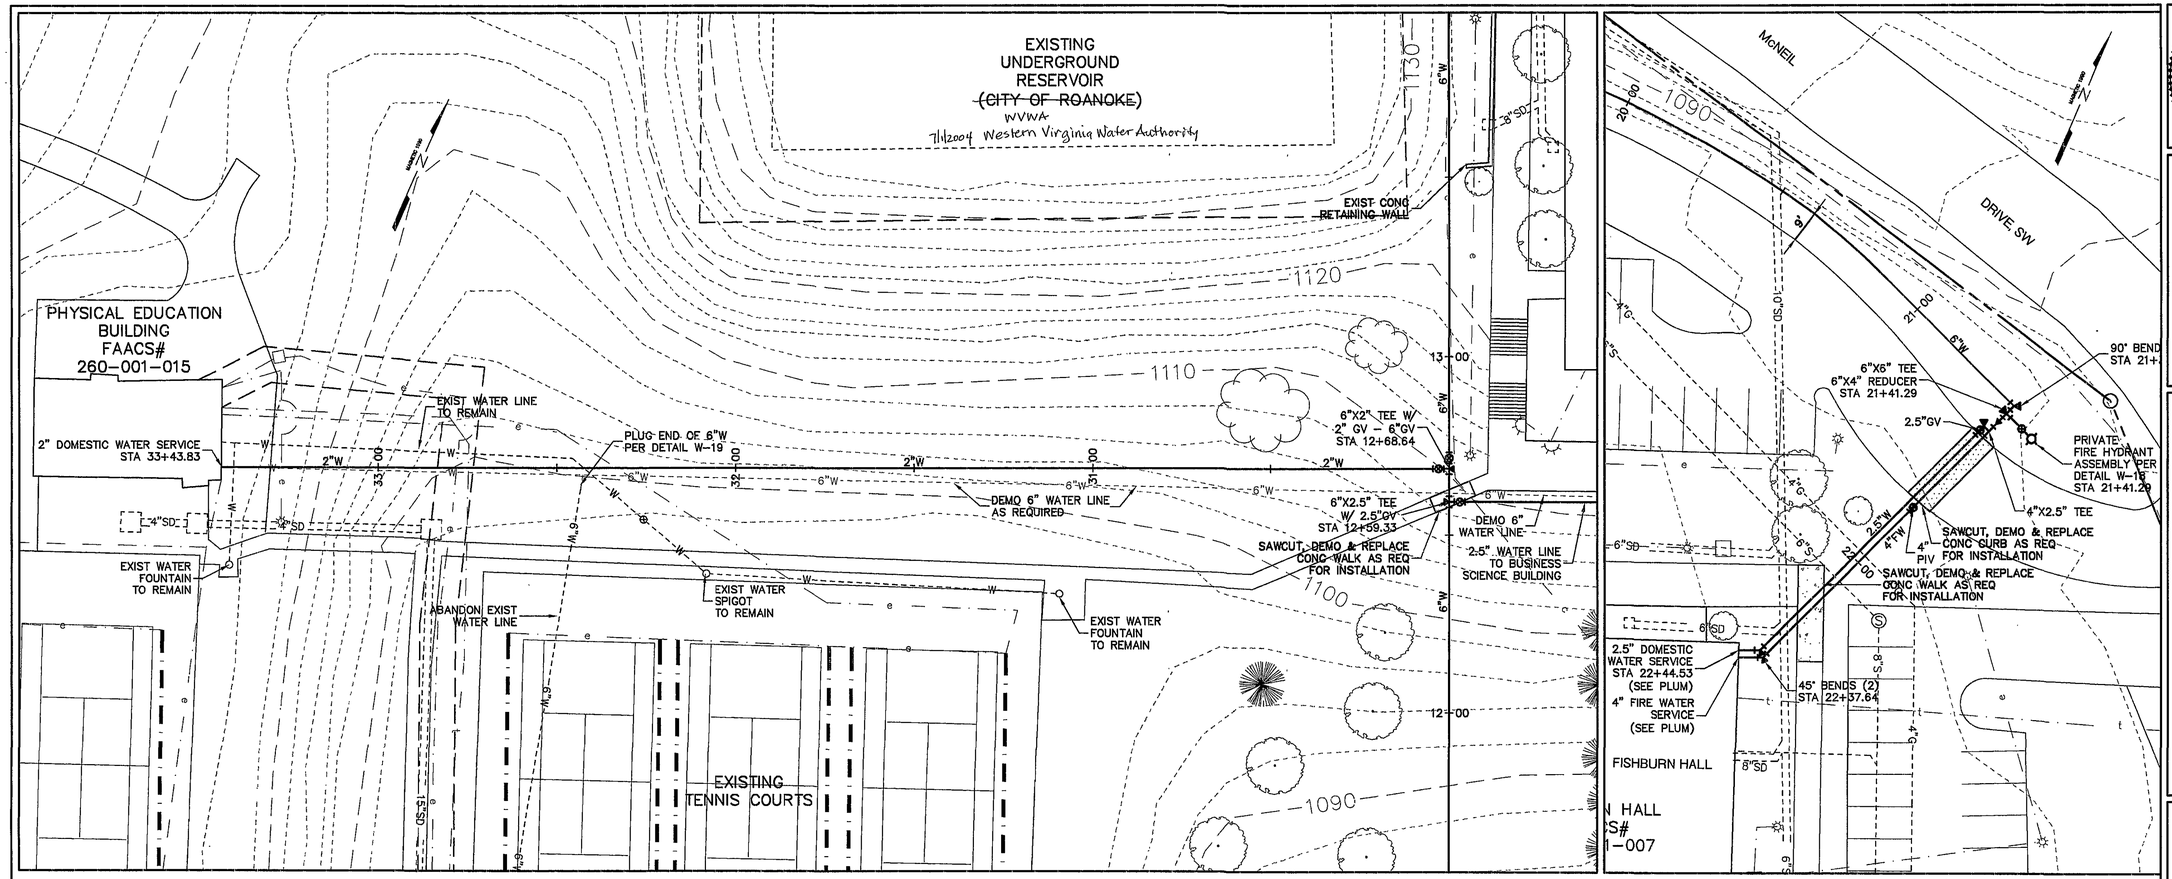

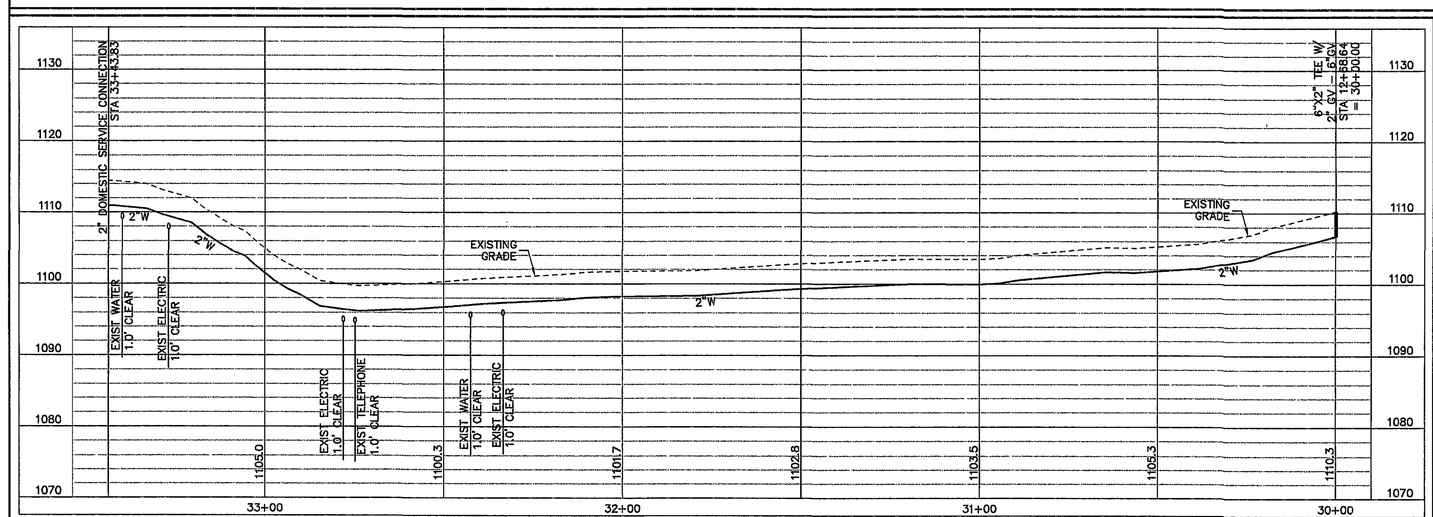

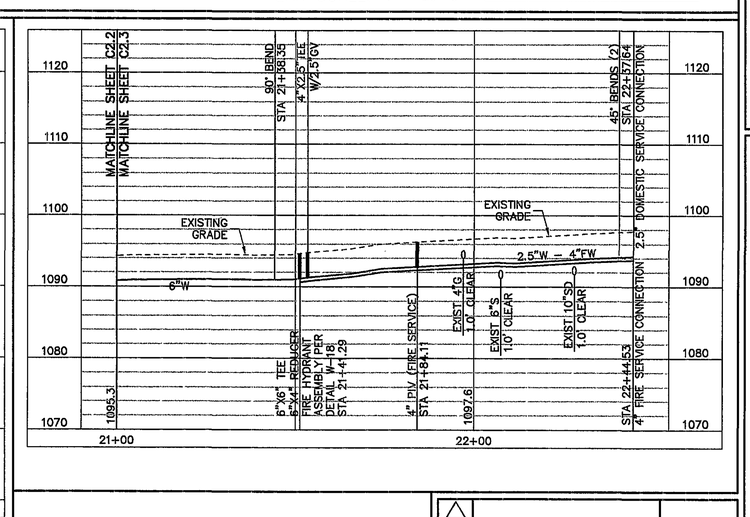

No.	Description	Date
	Revisions	

COMMONWEALTH OF VIRGINIA
WILLIAM A. SHELTON
Lic. No. 031651
2/26/08
PROFESSIONAL ENGINEER

OWPR
ARCHITECTS AND ENGINEERS
Blue Country Build Dr. SW
P: 540-552-5261
Blue Ridge Vision Bldg. E.
F: 540-552-5265
Blacksburg, Virginia 24060
www.owpr.com

VWCC – WATER LINE IMPROVEMENTS
PC# 260-05260-033
ROANOKE VIRGINIA

Comm. No. 0473
Date 20 FEB 08

Designed: WAS/SGG
Drawn: SGG
Checked: WAS
Approved: RLL

WATERLINE PLAN & PROFILE
STATION 30+00 TO 33+43.83

C2.3

RLawrence – 0473-C2-P&P.dwg – Tuesday, February 26 2008 – 12:18 PM