20297comp-06-pr01.plt

STORM DRAIN PROFILE
SCALE: 1"=30' HOR. 10' VERT.

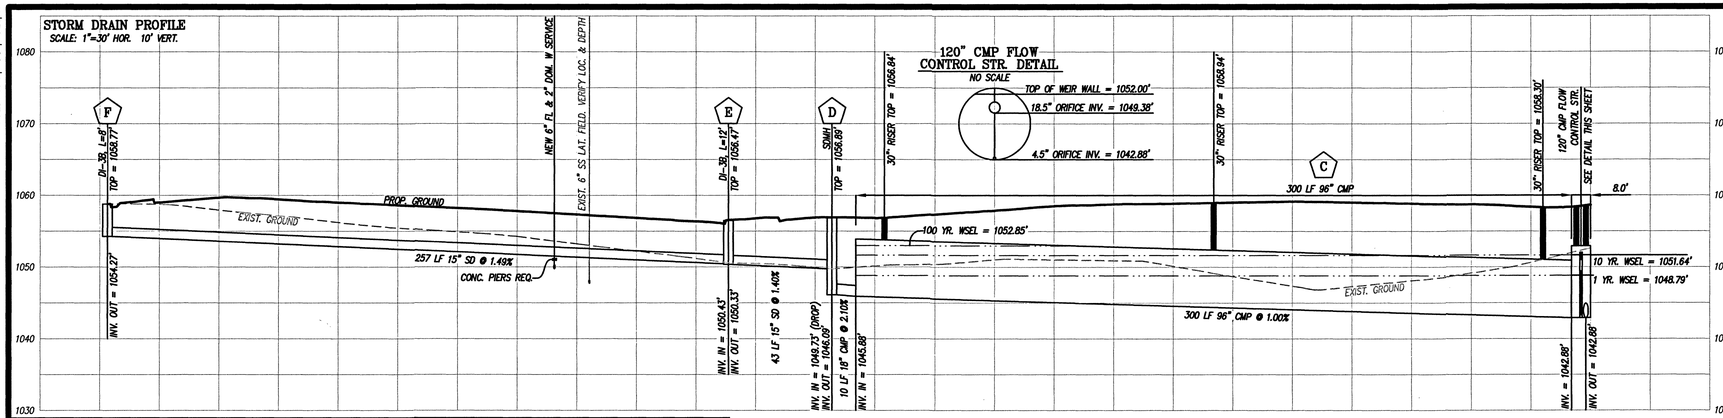

STORM DRAIN PROFILE
SCALE: 1"=30' HOR. 10' VERT.

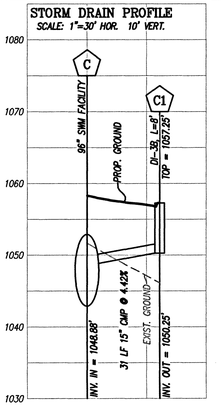

STORM DRAIN PROFILE
SCALE: 1"=30' HOR. 10' VERT.

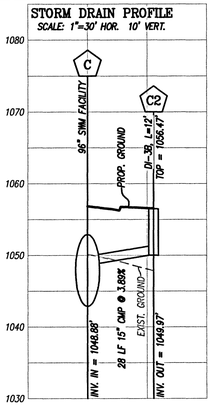

WATERLINE RELOCATION PROFILE
SCALE: 1"=30' HOR. 10' VERT.

NOTE:
1. EXIST. WATER LINES SHOWN HEREON ARE APPROXIMATE. THE EXIST. LINES WERE INSTALLED WITHOUT TRACER WIRE AND ARE SHOWN AS LOCATED BY GPRS INC.
2. CONTRACTOR SHALL VERIFY FIRE LINE & DOMESTIC WATER SERVICE LINE SIZE. RELOCATED LINES ARE TO MATCH EXISTING SIZE.

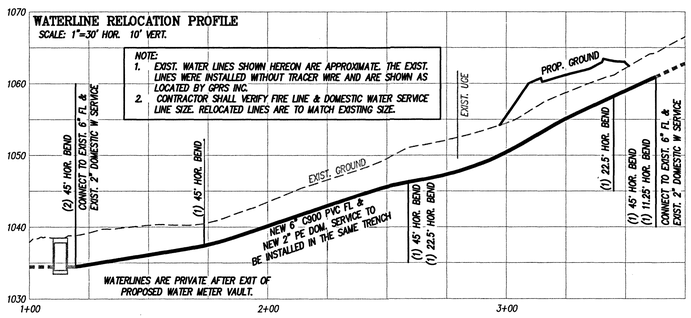

STORM DRAIN PROFILE
SCALE: 1"=30' HOR. 10' VERT.

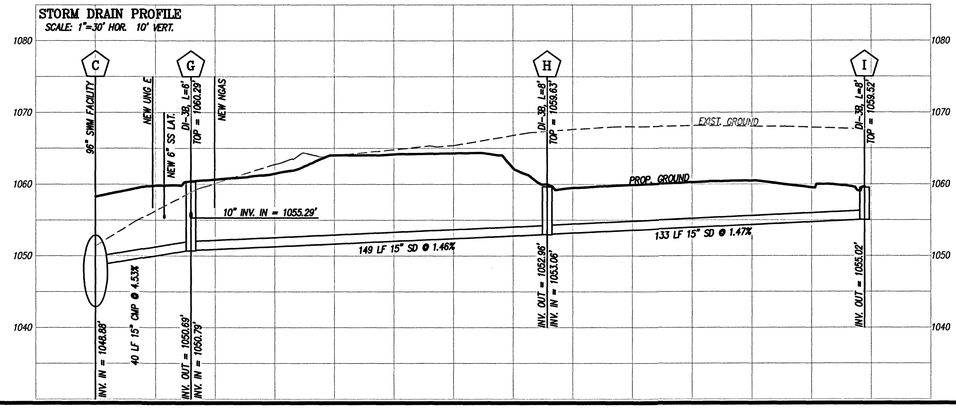

STORM DRAIN PROFILE
SCALE: 1"=30' HOR. 10' VERT.

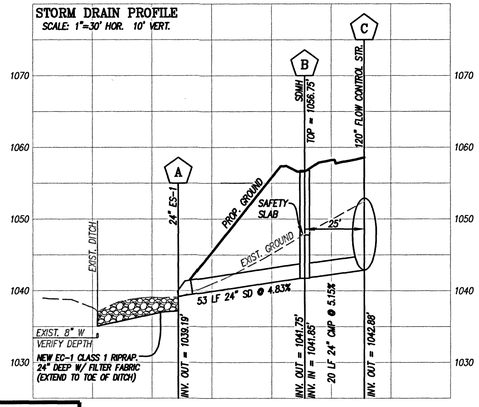

WATERLINE PROFILE
SCALE: 1"=30' HOR. 10' VERT.

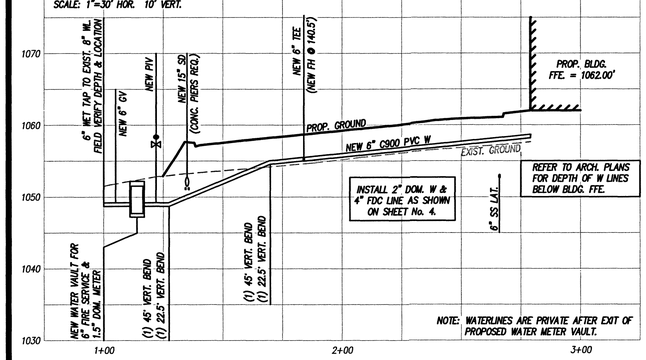

SANITARY SEWER PROFILE
SCALE: 1"=30' HOR. 10' VERT.

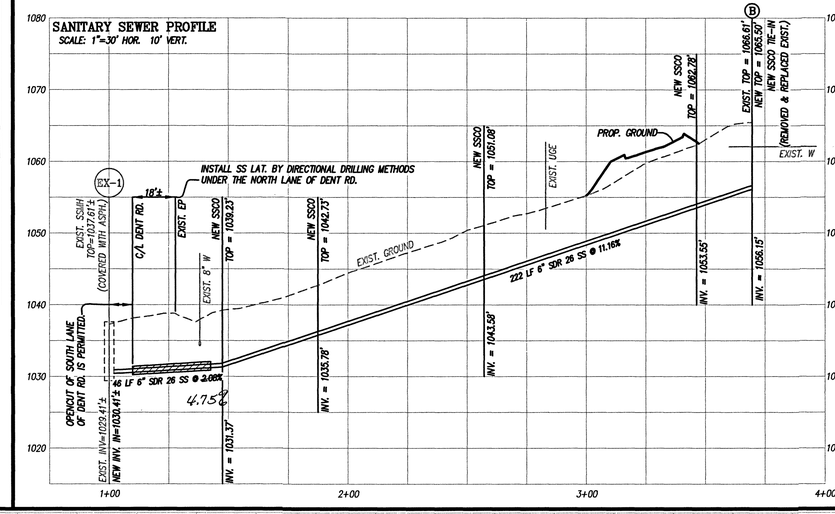

SANITARY SEWER PROFILE
SCALE: 1"=30' HOR. 10' VERT.

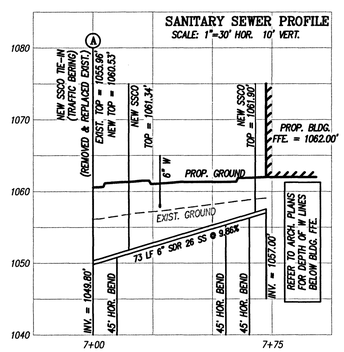

STORM DRAIN PROFILE
SCALE: 1"=30' HOR. 10' VERT.

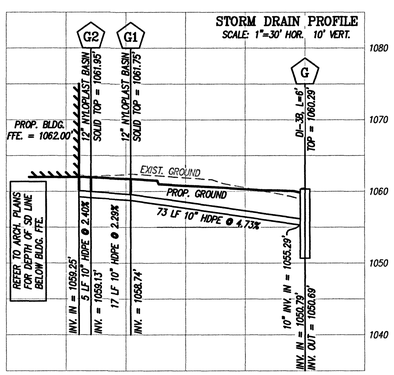

STORM DRAIN PROFILE
SCALE: 1"=30' HOR. 10' VERT.

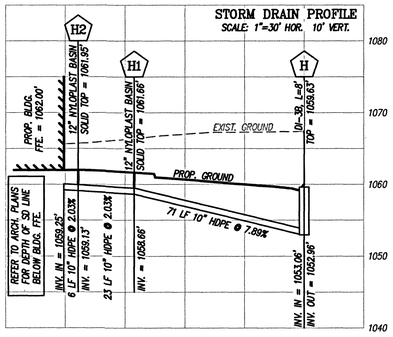

WATERLINE PROFILE
SCALE: 1"=30' HOR. 10' VERT.

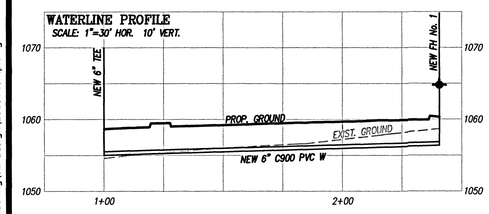

STORM DRAIN PROFILE
SCALE: 1"=30' HOR. 10' VERT.

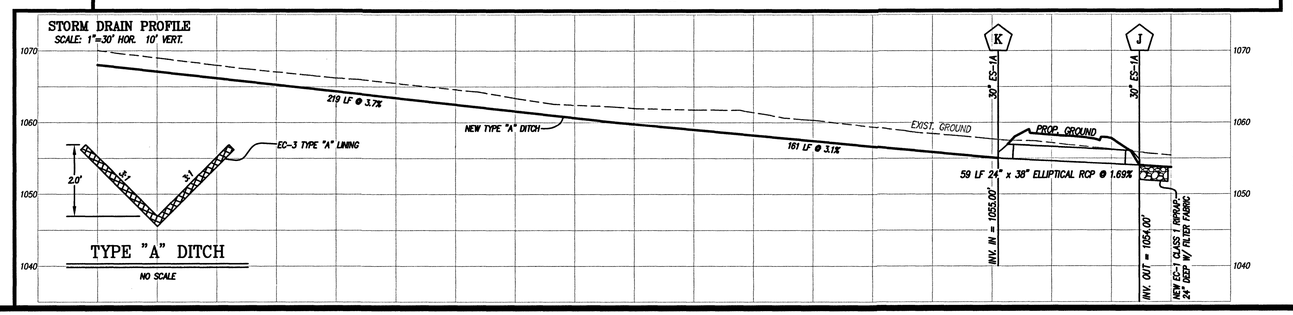

30' 0 30'
SCALE: 1" = 30'

Lumsden Associates, P.C.
ENGINEERS | SURVEYORS | PLANNERS
4664 BRAMBLETON AVENUE
P.O. BOX 20669
ROANOKE, VIRGINIA 24018
PHONE: (540) 774-4411
FAX: (540) 772-9445
WWW.LUMSDENPC.COM

COMMONWEALTH OF VIRGINIA
ANDREW P. LUMSDEN
Lic. No. 052216
4/9/21
PROFESSIONAL ENGINEER

STORM DRAIN, WATER, & SANITARY SEWER PROFILES

REVISIONS

NO.	DATE	DESCRIPTION
1		
2		
3		
4		
5		

SITE DEVELOPMENT PLAN
PREPARED FOR
VISTAR EYE CENTER
PREPARED FOR
RETINA LAND I, LLC
LOCATED AT THE INTERSECTION OF AIRPORT ROAD & DENT ROAD
ROANOKE COUNTY, VIRGINIA

DATE: April 9, 2021
SCALE: AS SHOWN
COMMISSION NO: 2020-297

w:\drawings\2020\2020-297\01-cad\01-engineering\02-design\20297comp.dwg

APPROVED, 6/15/2021