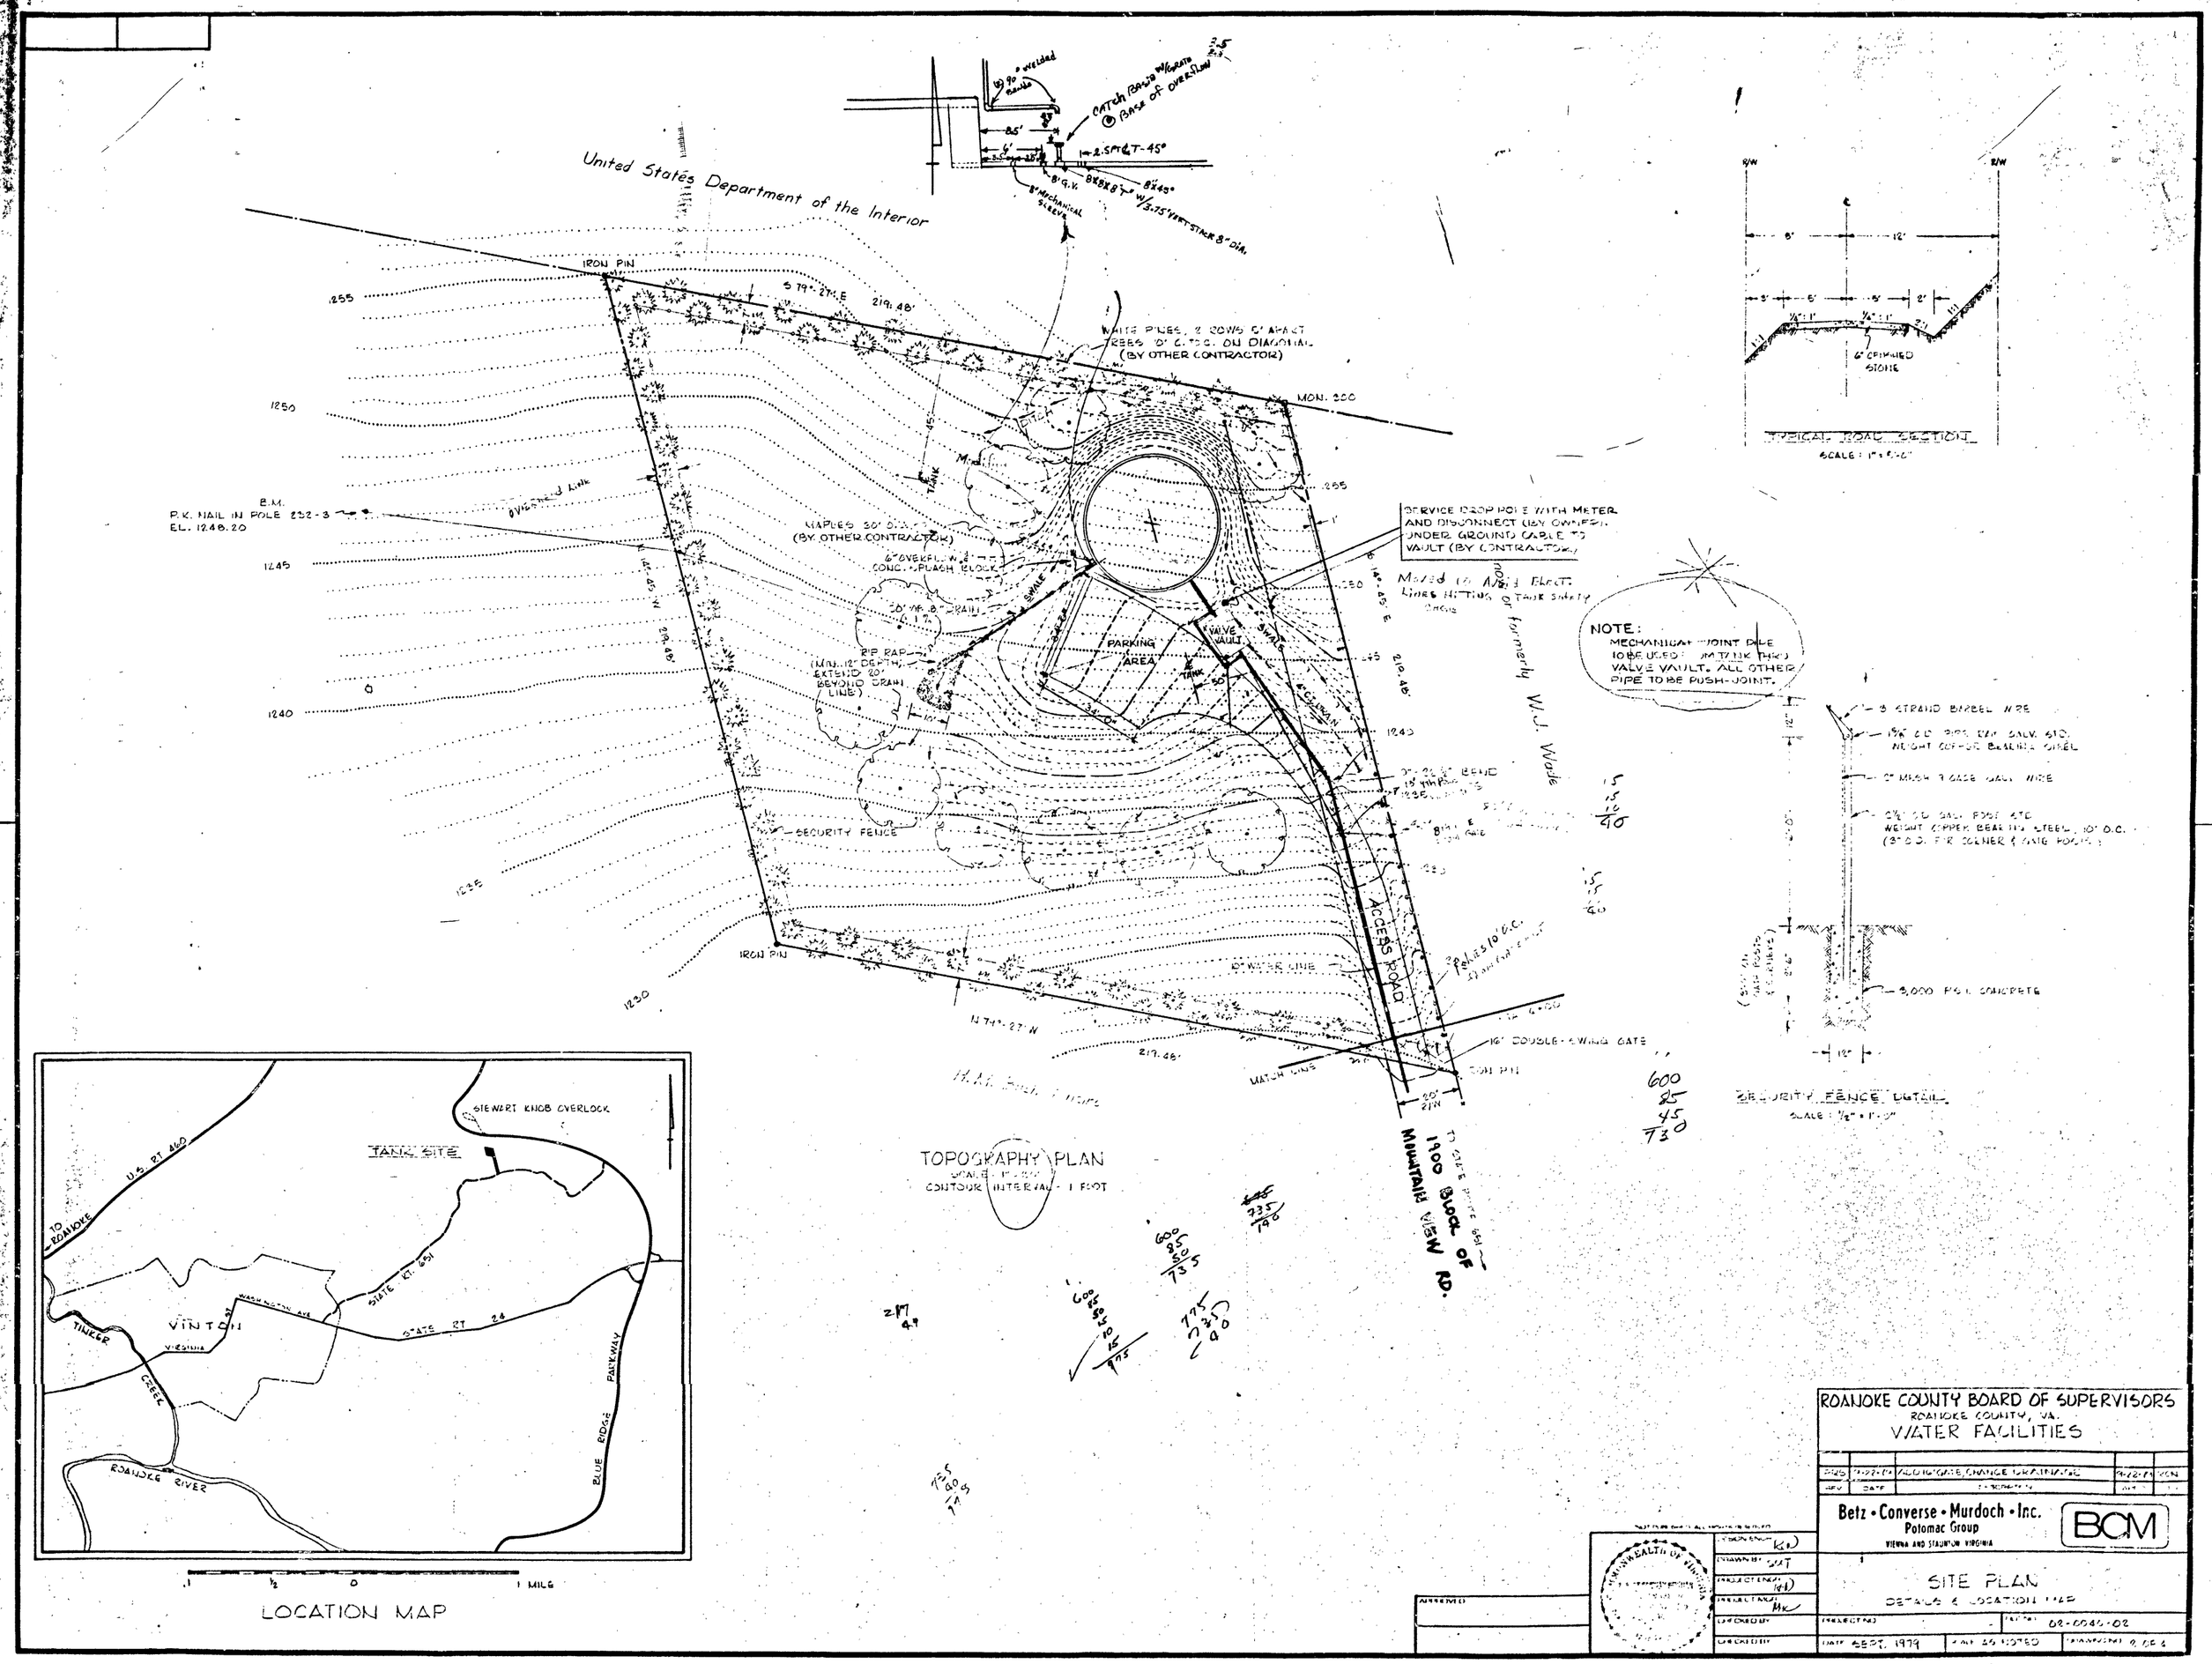
United States Department of the Interior
IRON PIN
S 79°-27'-E
219.48'
B.M.
P.K. NAIL IN POLE 232-3
EL. 1248.20
MAPLES 30' DIA.
(BY OTHER CONTRACTOR)
6" OVERFLOW
CONC. SPLASH BLOCK
PARKING AREA
VALVE VAULT
SERVICE DROP POLE WITH METER AND DISCONNECT (BY OWNER).
UNDER GROUND CABLE TO VAULT (BY CONTRACTOR)
SECURITY FENCE
ACCESS ROAD
16' DOUBLE-SWING GATE
MOUNTAIN VIEW RD.
1900 BLOCK OF
TOPOGRAPHY PLAN
SCALE 1" = 100'
CONTOUR INTERVAL - 1 FOOT
TANK SITE
STEWART KNOB OVERLOOK
VINTON
ROANOKE RIVER
BLUE RIDGE PARKWAY
LOCATION MAP
TYPICAL ROAD SECTION
6" CRUSHED STONE
NOTE:
MECHANICAL JOINT PIPE TO BE USED IN TANK THRU VALVE VAULT. ALL OTHER PIPE TO BE PUSH-JOINT.
3 STRAND BARBED WIRE
SECURITY FENCE DETAIL
3,000 P.S.I. CONCRETE
ROANOKE COUNTY BOARD OF SUPERVISORS
ROANOKE COUNTY, VA.
WATER FACILITIES
Betz • Converse • Murdoch • Inc.
Potomac Group
VIENNA AND STAUNTON VIRGINIA
BCM
SITE PLAN
DETAILS & LOCATION MAP
SEPT. 1979
COMMONWEALTH OF VIRGINIA

WM-0271