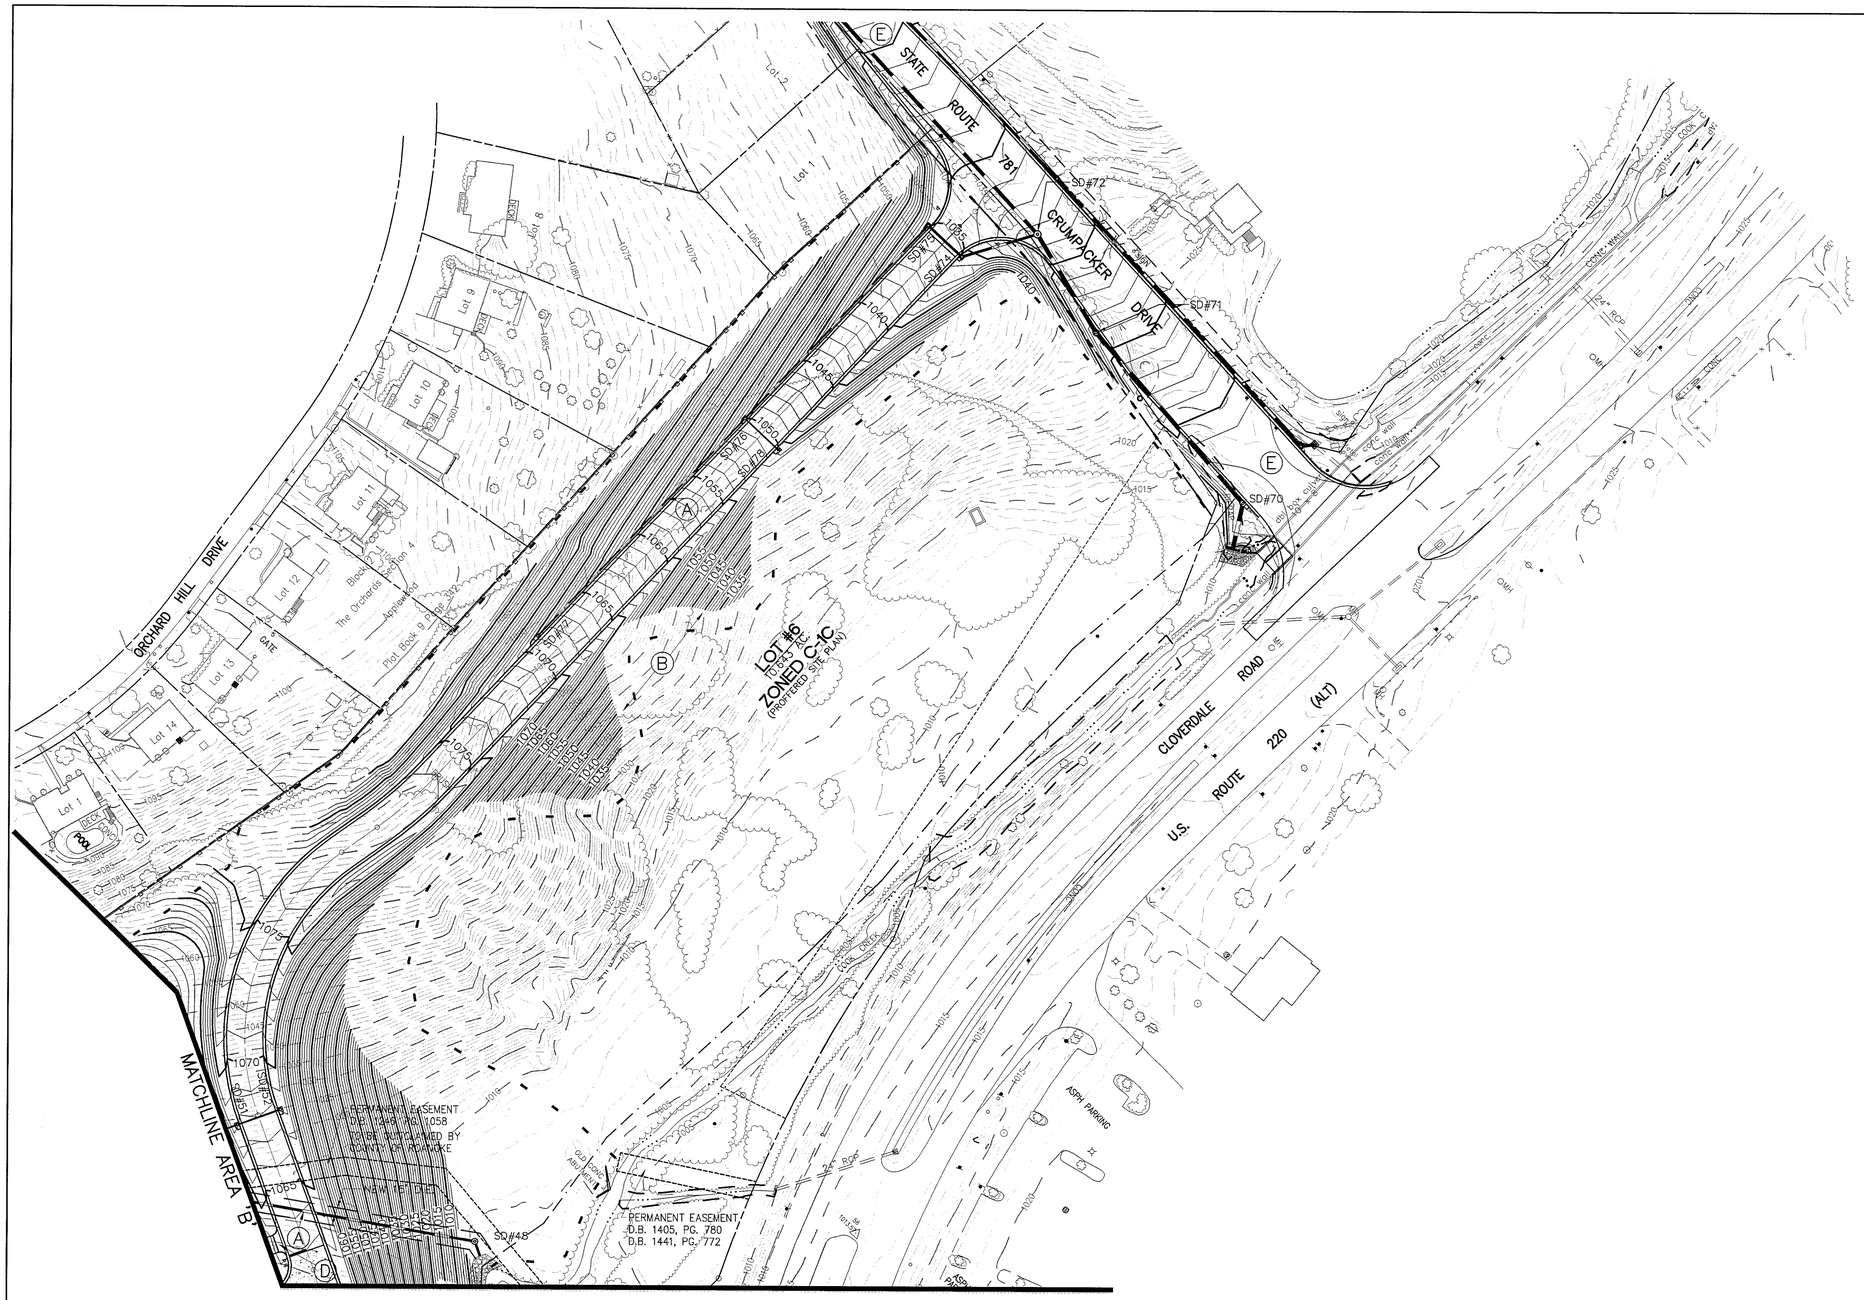


## KEYNOTES

(A) NEW STORM DRAIN. REFER TO STORM DRAIN (SD) PROFILES ON SHEET C-24 & C-25 FOR PIPE AND STRUCTURE DESIGN DATA.

(B) SLOPES STEEPER THAN 3:1 SHALL HAVE APPROPRIATE SLOPE STABILIZATION MEASURES APPLIED.

(C) NOT USED.

(D) 15' GRAVEL ACCESS DRIVE TO DETENTION BASIN. CONSTRUCT WITH 8" DEPTH OF VDOT STD. 21A STONE.

(E) OFF-SITE IMPROVEMENTS. REFER TO SHEETS C-41 THROUGH C-49 FOR ADDITIONAL INFORMATION.

REFER TO SHEET C-7 FOR SITE GRADING GENERAL NOTES

SCALE IN FEET
0 50 100

COMMONWEALTH OF VIRGINIA
WM. THOMAS AUSTIN JR.
No. 030907
PROFESSIONAL ENGINEER

| Revisions | Date |
|---|---|
| | |

Commission No: 1823
Drawn By: JPR
Checked By: WTA
Date: 9/28/01
Project Coordinator: WTA

Mattern & Craig
CONSULTING ENGINEERS • SURVEYORS
701 FIRST STREET
ROANOKE, VIRGINIA 24012
(540) 345-5342
FAX (540) 345-7891

WAL-MART STORE #3243-00
# GRADING & STORM DRAINAGE PLAN – AREA 'C'
ROANOKE COUNTY, VIRGINIA

Vertical Scale: N/A
Horizontal Scale: 1"=50'
Issue Date: 9/28/01
Sheet No.: C-9

R:\DWGS\1823-AD\DWG\GR-C.DWG