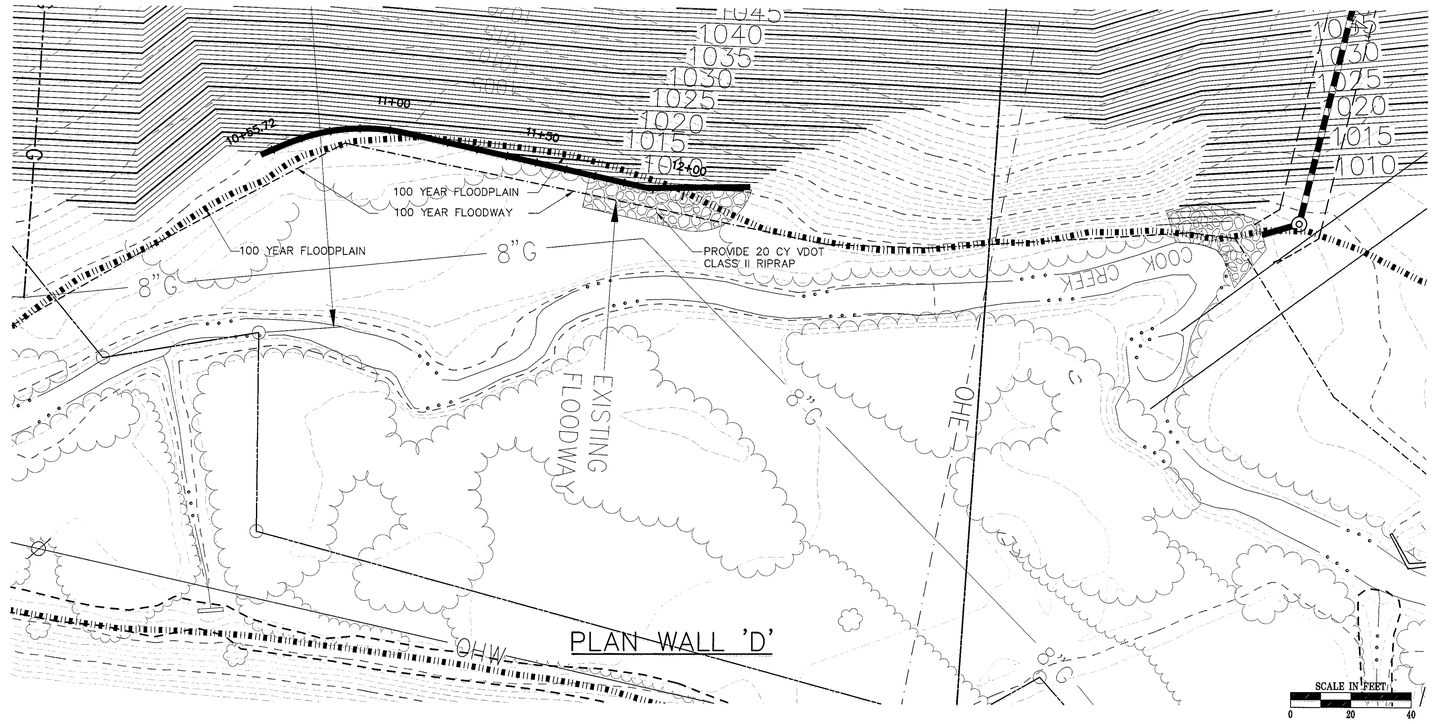

GENERAL NOTES:

1. UTILITIES AS SHOWN ON THIS SHEET ARE FOR INFORMATION ONLY. REFER TO SHEETS C-4, C-7, C-23, C-25, & C-26 FOR DETAILED CONSTRUCTION DATA.
2. SEE SHEET C-20 FOR WALL SECTIONS AND DETAILS.

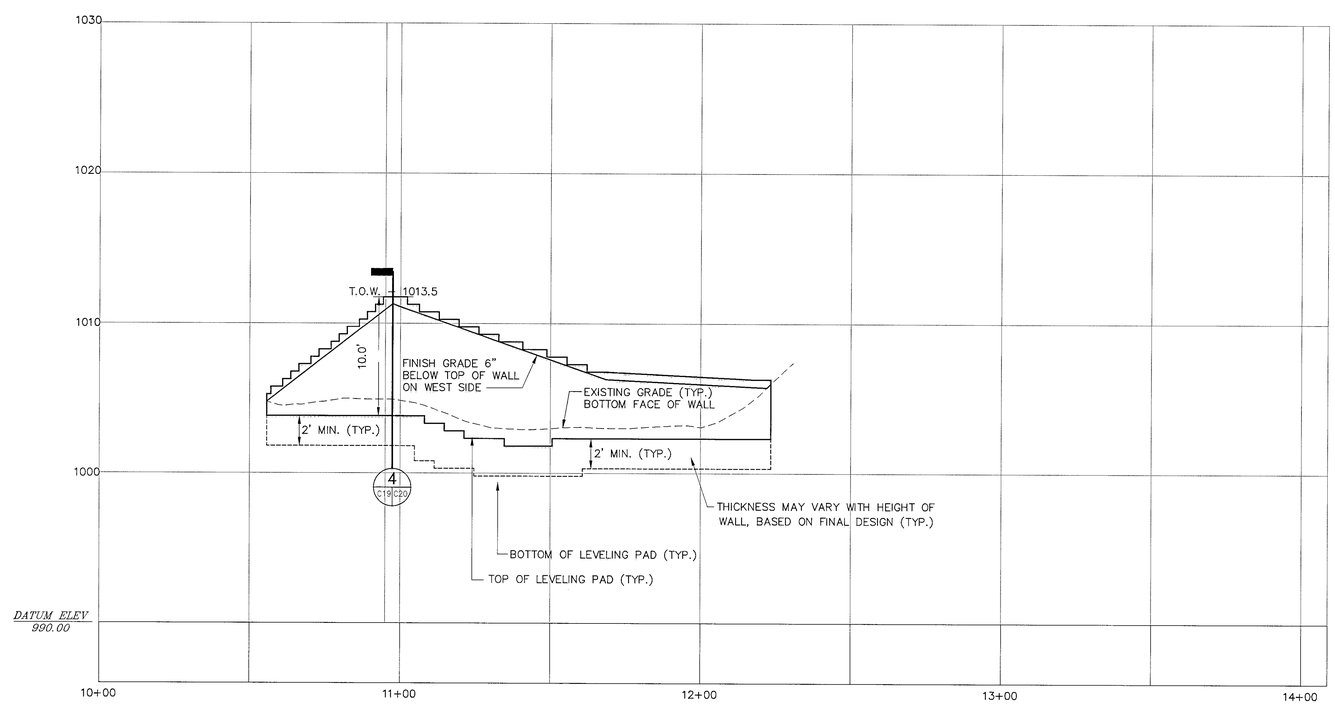

ELEVATION – WALL 'D'

COMMONWEALTH OF VIRGINIA
WM. THOMAS AUSTIN III
No. 030907
PROFESSIONAL ENGINEER

Revisions	Date

Commission No.: 1823
Drawn By: JPR
Checked By: JPR
Date: 9/28/01
Project Coordinator: WTA

Mattern & Craig
CONSULTING ENGINEERS • SURVEYORS
701 FIRST STREET
ROANOKE, VIRGINIA 24012
(540) 345-9342
FAX (540) 345-7691

WAL-MART STORE #3243-00
ENLARGED PLAN & ELEVATIONS
WALL 'D'
ROANOKE COUNTY, VIRGINIA

Vertical Scale: 1"=4'
Horizontal Scale: 1"=20'
Issue Date: 9/28/01
Sheet No.: C-19

R:\DWGS\1823-AD\DWG\WALL-C.DWG