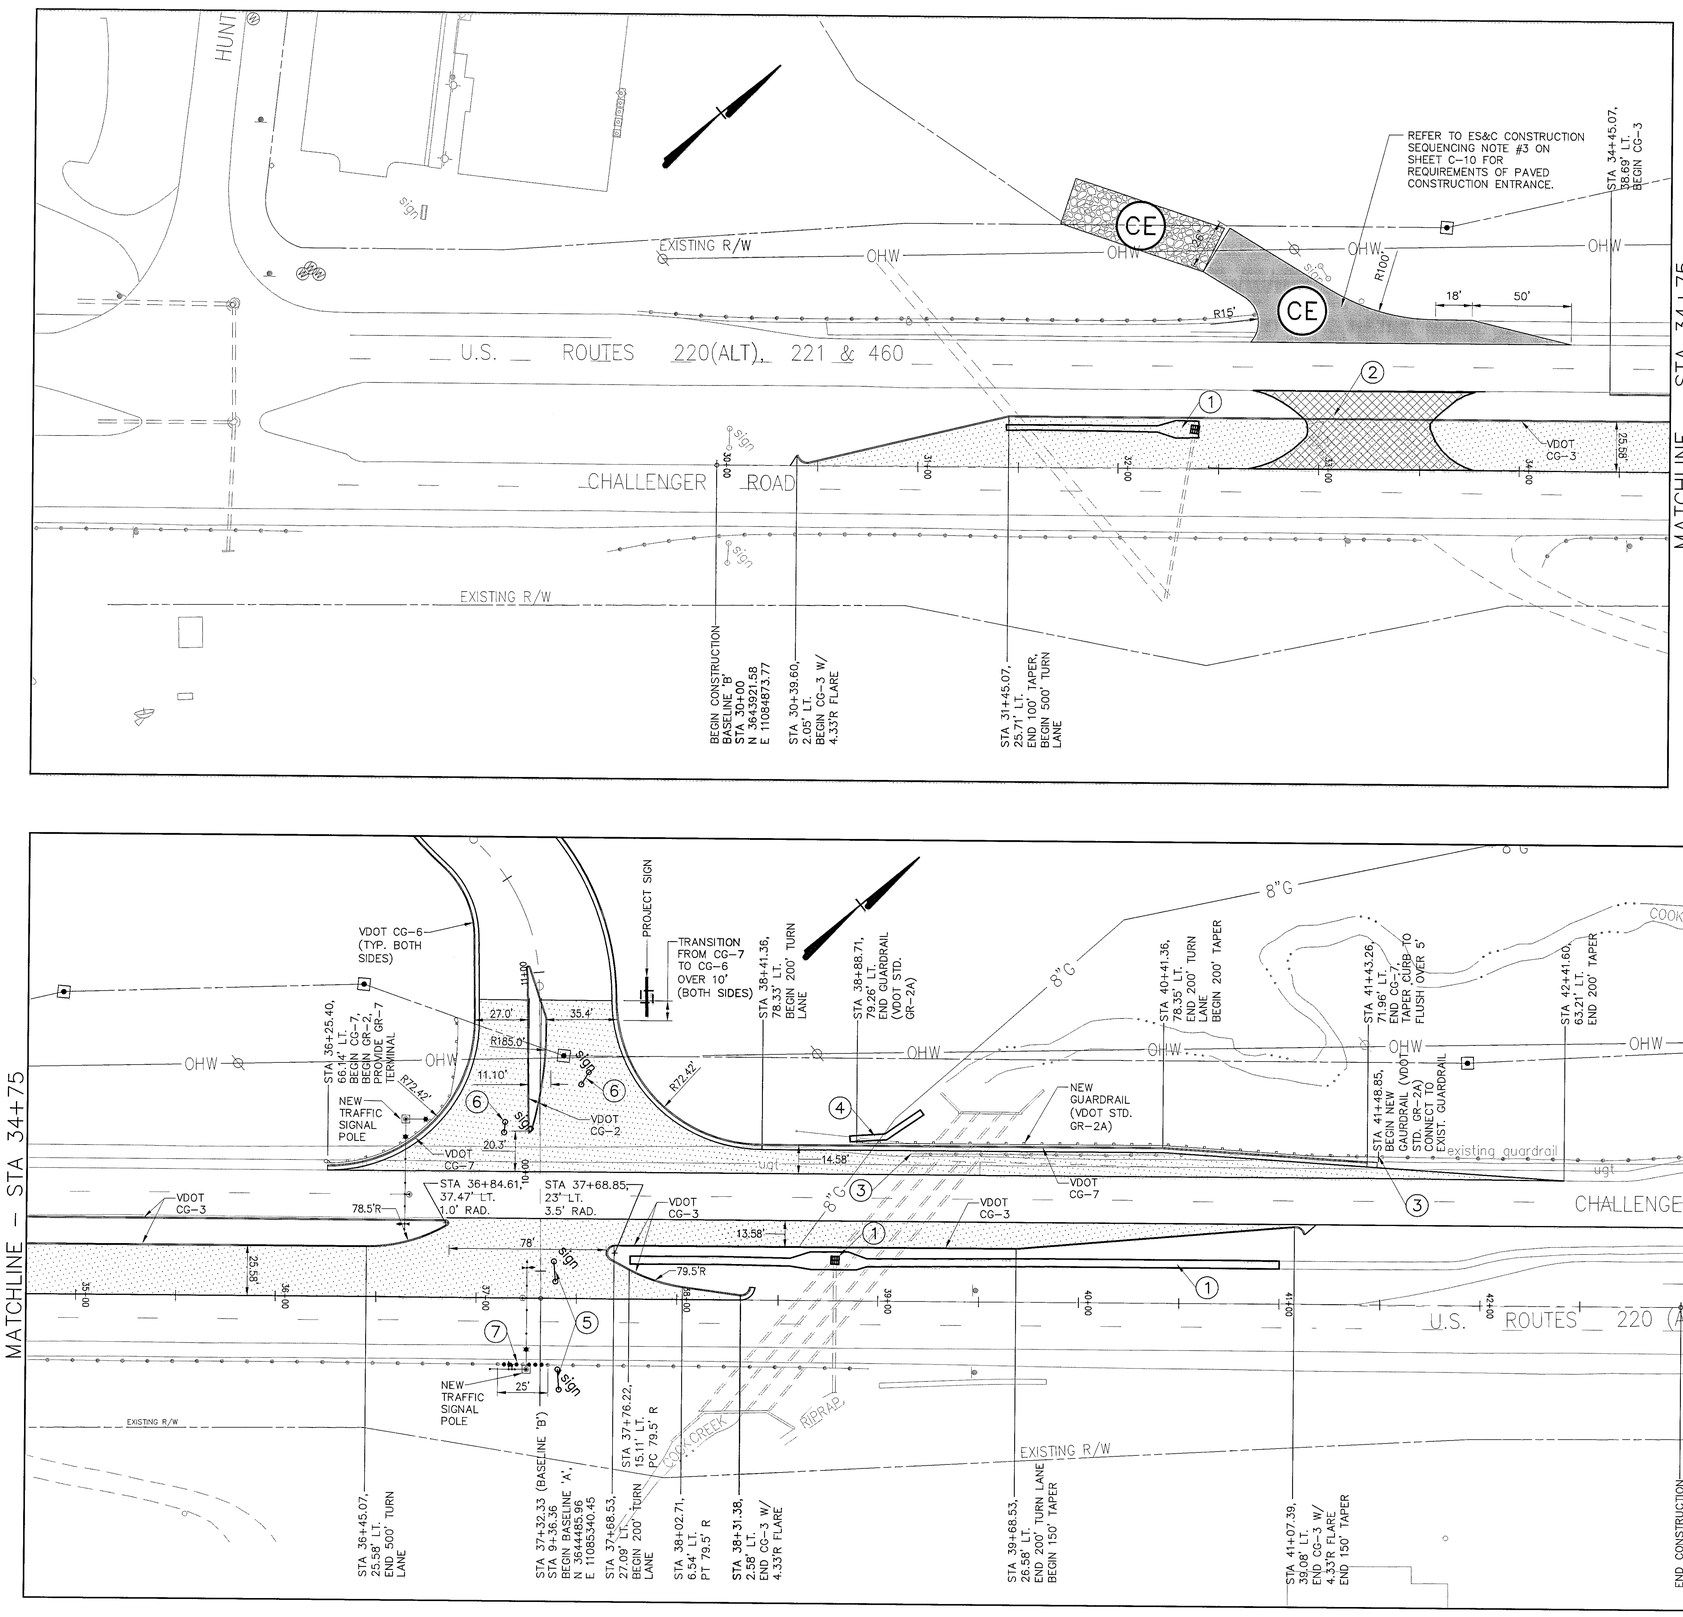

KEYNOTES

1. REMOVE EXISTING CONCRETE MEDIAN DITCH/CONCRETE APRON AND STORM DRAIN INLET. REFER TO SHEET C-37 FOR NEW STORM DRAIN
2. REMOVE EXISTING CROSS OVER ONCE THE MAIN ENTRANCE HAS BEEN BUILT. SAW-CUT ALONG EDGE OF PAVEMENT TO REMAIN.
3. REMOVE EXISTING GUARDRAIL & REPLACE WITH GR-2A AS SHOWN ON PLAN.
4. REMOVE EXISTING CONCRETE DITCH/FLUME.
5. REMOVE EXISTING DIRECTIONAL SIGNS. RELOCATE TO NEW LOCATION ON PROJECT AS DIRECTED BY VDOT.
6. PRIVATE SIGNS TO BE REMOVED.
7. CONTRACTOR SHALL INSTALL ADDITIONAL GUARDRAIL POSTS BETWEEN EXISTING POSTS, (SPACED ± 3'-1 1/2") ALONG EXISTING GUARDRAIL FOR 25' TO CONFORM TO A STRONG POST SYSTEM STD. GR-2A. BEGIN STRONG ARM SYSTEM 20' BEFORE SIGNAL POLE AND CONTINUE FOR 5' BEYOND POLE.

LEGEND FOR PROPOSED IMPROVEMENTS

- CONCRETE CURB AND GUTTER
- HEAVY DUTY ASPHALTIC CONCRETE PAVEMENT REFER TO SHEET C-45. FOR TYPICAL SECTION
- PAVEMENT REMOVAL

GENERAL NOTES:

1. DIMENSIONS AND STATIONS/OFFSETS SHOWN HEREON ARE TO BACK CURB UNLESS OTHERWISE NOTED.
2. REFER TO SHEET C-47 FOR STRIPING PLAN AND SHEET C-48 FOR ROADWAY WIDENING TYPICAL SECTIONS.

NOTES:

1. THE WORK SHOWN HEREON IS WITHIN THE VIRGINIA DEPARTMENT OF TRANSPORTATION (VDOT) RIGHT-OF-WAY. ALL IMPROVEMENTS WITHIN THE RIGHT-OF-WAY SHALL BE CONSTRUCTED IN ACCORDANCE WITH VDOT ROAD AND BRIDGE SPECIFICATIONS AND STANDARDS AND SHALL BE SUBJECT TO INSPECTION AND APPROVAL BY VDOT REPRESENTATIVES.
2. PRIOR TO BEGINNING WORK WITHIN THE RIGHT-OF-WAY, THE CONTRACTOR SHALL CONFIRM THE ISSUANCE OF AN ENTRANCE PERMIT FOR THE PROJECT AND ALL OTHER PERMITS NECESSARY TO PERFORM WORK WITHIN THE RIGHT-OF-WAY.
3. PRIOR TO BEGINNING THE WORK, THE CONTRACTOR SHALL SCHEDULE WITH VDOT A PRE-CONSTRUCTION CONFERENCE. THE CONTRACTOR SHALL PROVIDE VDOT WITH A 2 WEEK NOTICE PRIOR TO THE PRE-CONSTRUCTION CONFERENCE.
4. CONTRACTOR SHALL PREPARE A DETAILED "MAINTENANCE OF TRAFFIC PLAN" WHICH SHALL ADDRESS ALL PHASES AND COMPONENTS OF THE WORK. THE PLAN SHALL BE SUBMITTED TO VDOT AND APPROVED PRIOR TO COMMENCING THE WORK. IT IS PREFERRED THAT THIS PLAN BE PRESENTED AND REVIEWED AT THE PRE-CONSTRUCTION CONFERENCE.

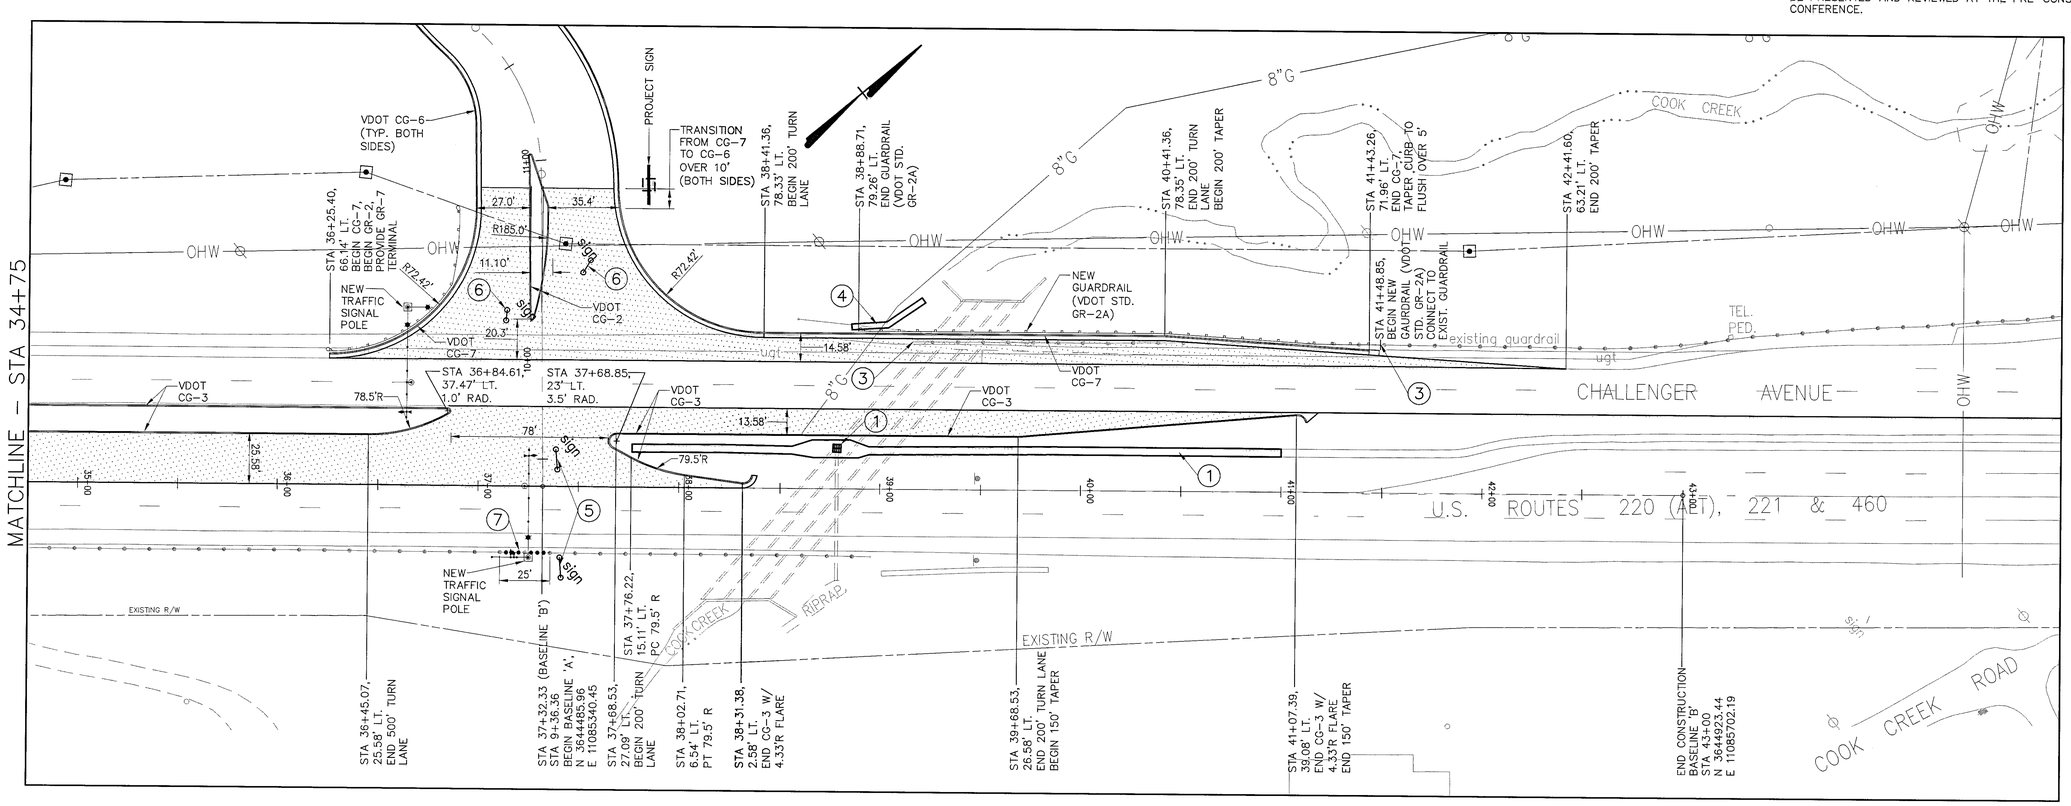

CONTRACTOR SHALL CONTACT MISS UTILITY @ 1-800-552-7001 FOR LOCATION OF ALL UTILITIES, AT LEAST 72 HOURS PRIOR TO BEGINNING CONSTRUCTION

SCALE IN FEET
0 30 60

R:\DWGS\1823-AD\DWG\460-1.DWG

COMMONWEALTH OF VIRGINIA
WM. THOMAS AUSTIN
No. 030907
PROFESSIONAL ENGINEER

Date
Revisions

Commission No.: 1823
Drawn By: JPR
Checked By: WTA
Date: 9/28/01
Project Coordinator: WTA

Mattern & Craig
CONSULTING ENGINEERS • SURVEYORS
701 FIRST STREET
ROANOKE, VIRGINIA 24012
(540) 345-4612
FAX (540) 345-7691

WAL-MART STORE #3243-00
DEMOLITION & DIMENSIONAL PLAN
CHALLANGER AVE. (RTE. 460)
ROANOKE COUNTY, VIRGINIA

Vertical Scale: N/A
Horizontal Scale: 1"=30'
Issue Date: 9/28/01
Sheet No.: C-36