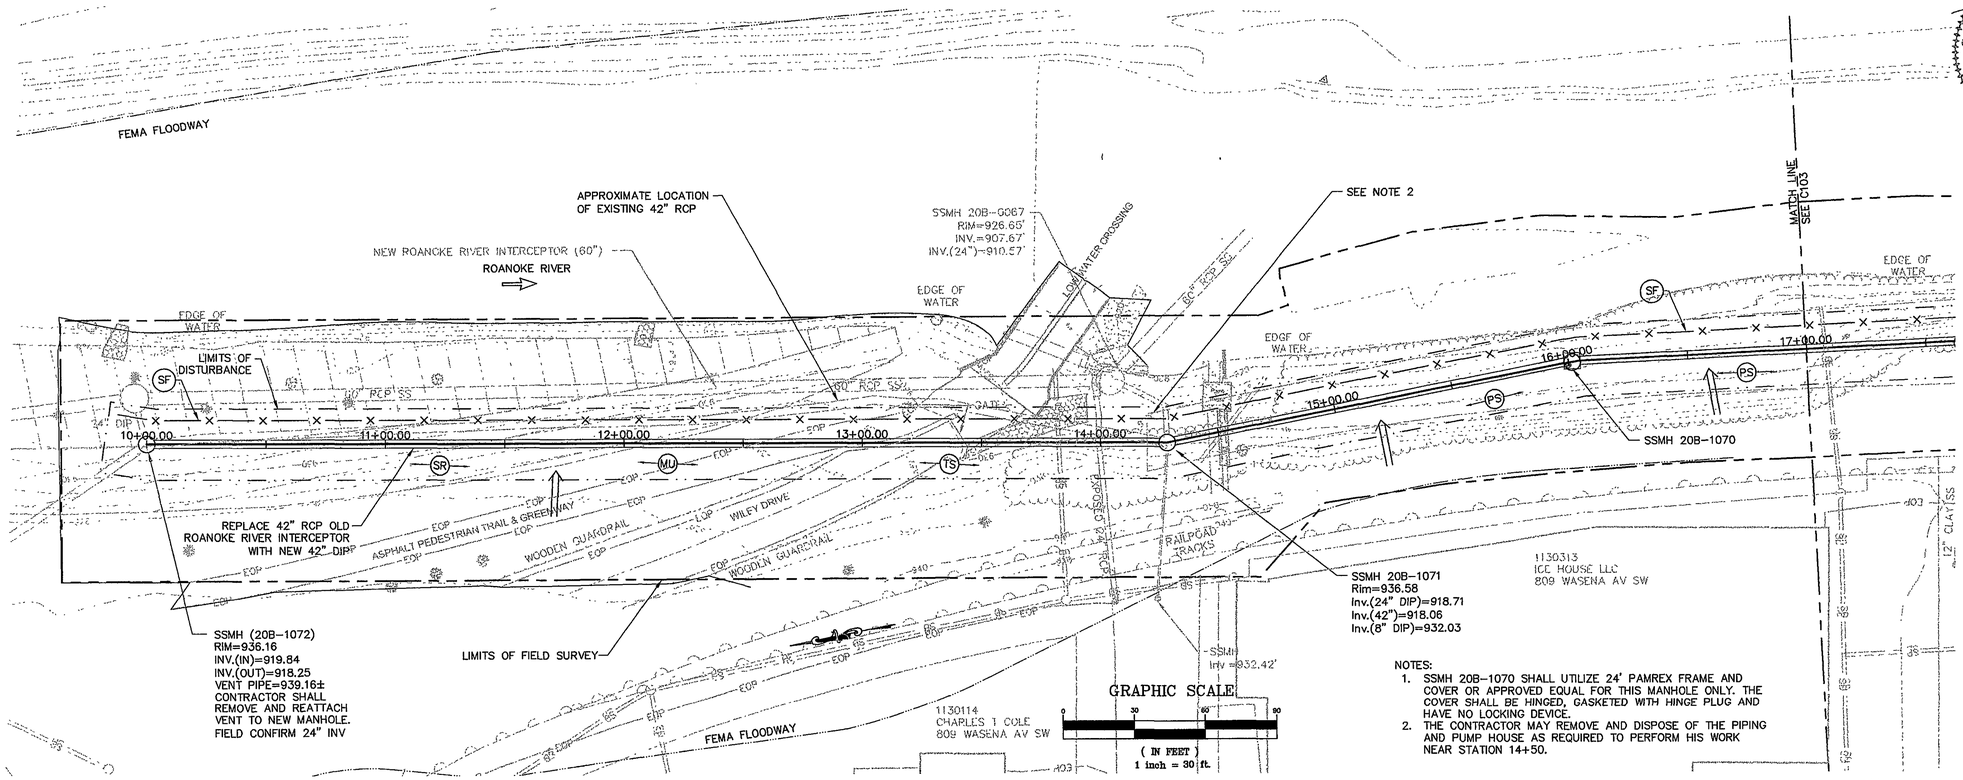

NOTES:
1. SSMH 20B-1070 SHALL UTILIZE 24' PAMREX FRAME AND COVER OR APPROVED EQUAL FOR THIS MANHOLE ONLY. THE COVER SHALL BE HINGED, GASKETED WITH HINGE PLUG AND HAVE NO LOCKING DEVICE.
2. THE CONTRACTOR MAY REMOVE AND DISPOSE OF THE PIPING AND PUMP HOUSE AS REQUIRED TO PERFORM HIS WORK NEAR STATION 14+50.

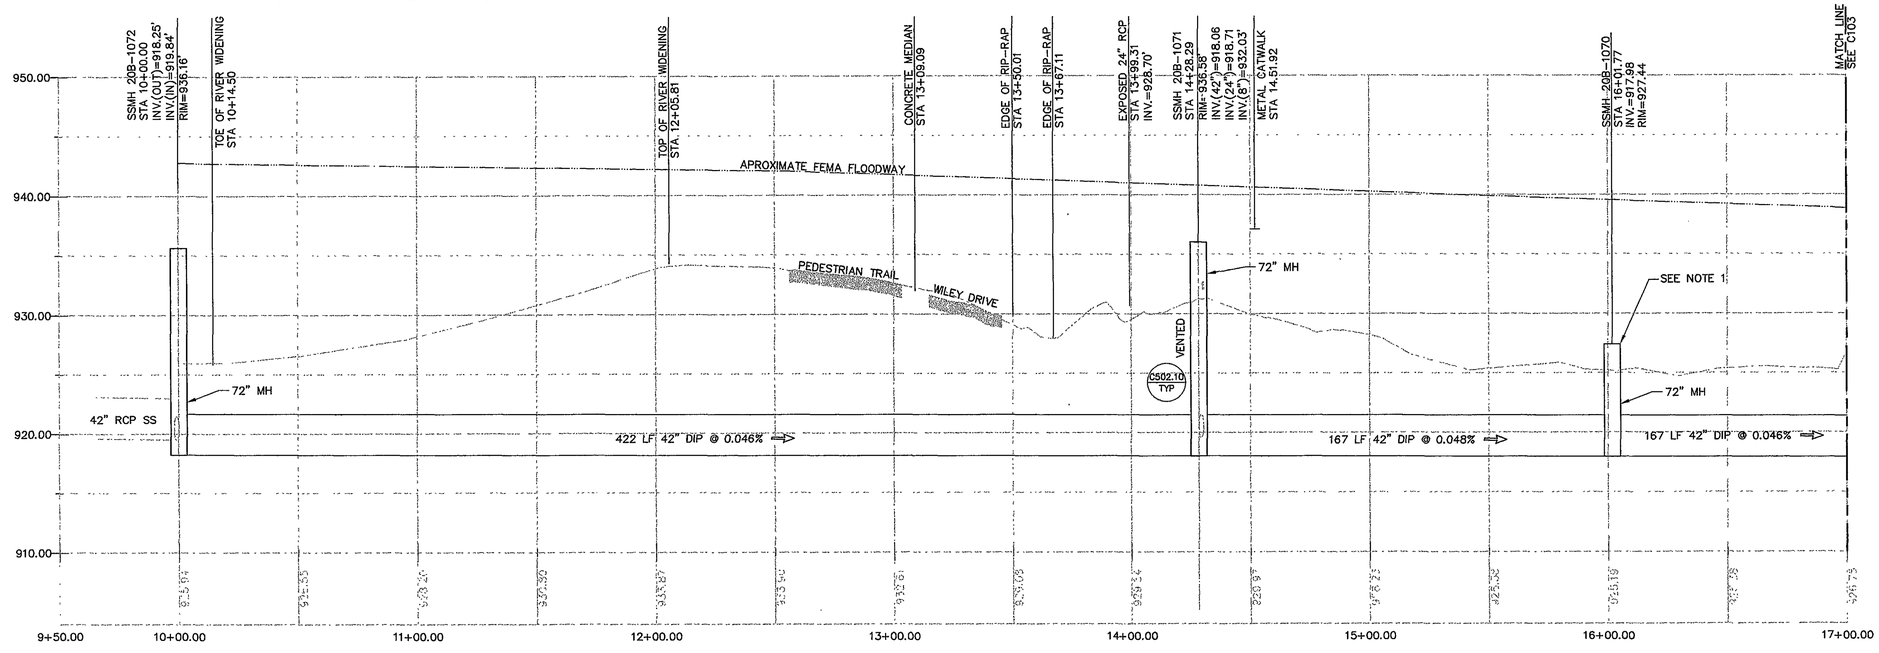

VERIFY SCALE

Bar Scale measures 1" on original drawing

0" 1"

COMMONWEALTH OF VIRGINIA
DOUGLAS B. HUDGINS
Lic. No. 041694
9/2/08
PROFESSIONAL ENGINEER

OLVER INCORPORATED
Consulting Engineers & Applied Scientists
1116 SOUTH MAIN STREET
BLACKSBURG, VIRGINIA 24060
(540) 552-5548

WESTERN VIRGINIA WATER AUTHORITY
INTERCEPTOR IMPROVEMENTS AT WASENA PARK

PROPOSED SITE PLAN
SEWER LINE REPLACEMENT

Rev.	Description	Date	By
C	ADDENDUM 1	9/19/08	DBH
B	BID ISSUE/VDEQ REVIEW	8/27/08	DBH
A	CLIENT REVIEW	8/20/08	DBH

Designed: ETA
Drawn: MJM
Checked: DBH
Date: AUG 08
Scale: AS SHOWN
Job No. 12306.08
Archived File Name:

C102

I:\Dwg\WWA\12307.08 Wasena Park Crossing\Pr-Production\C100-C103.dwg, C103, 9/19/2008 3:38:49 PM, mjm