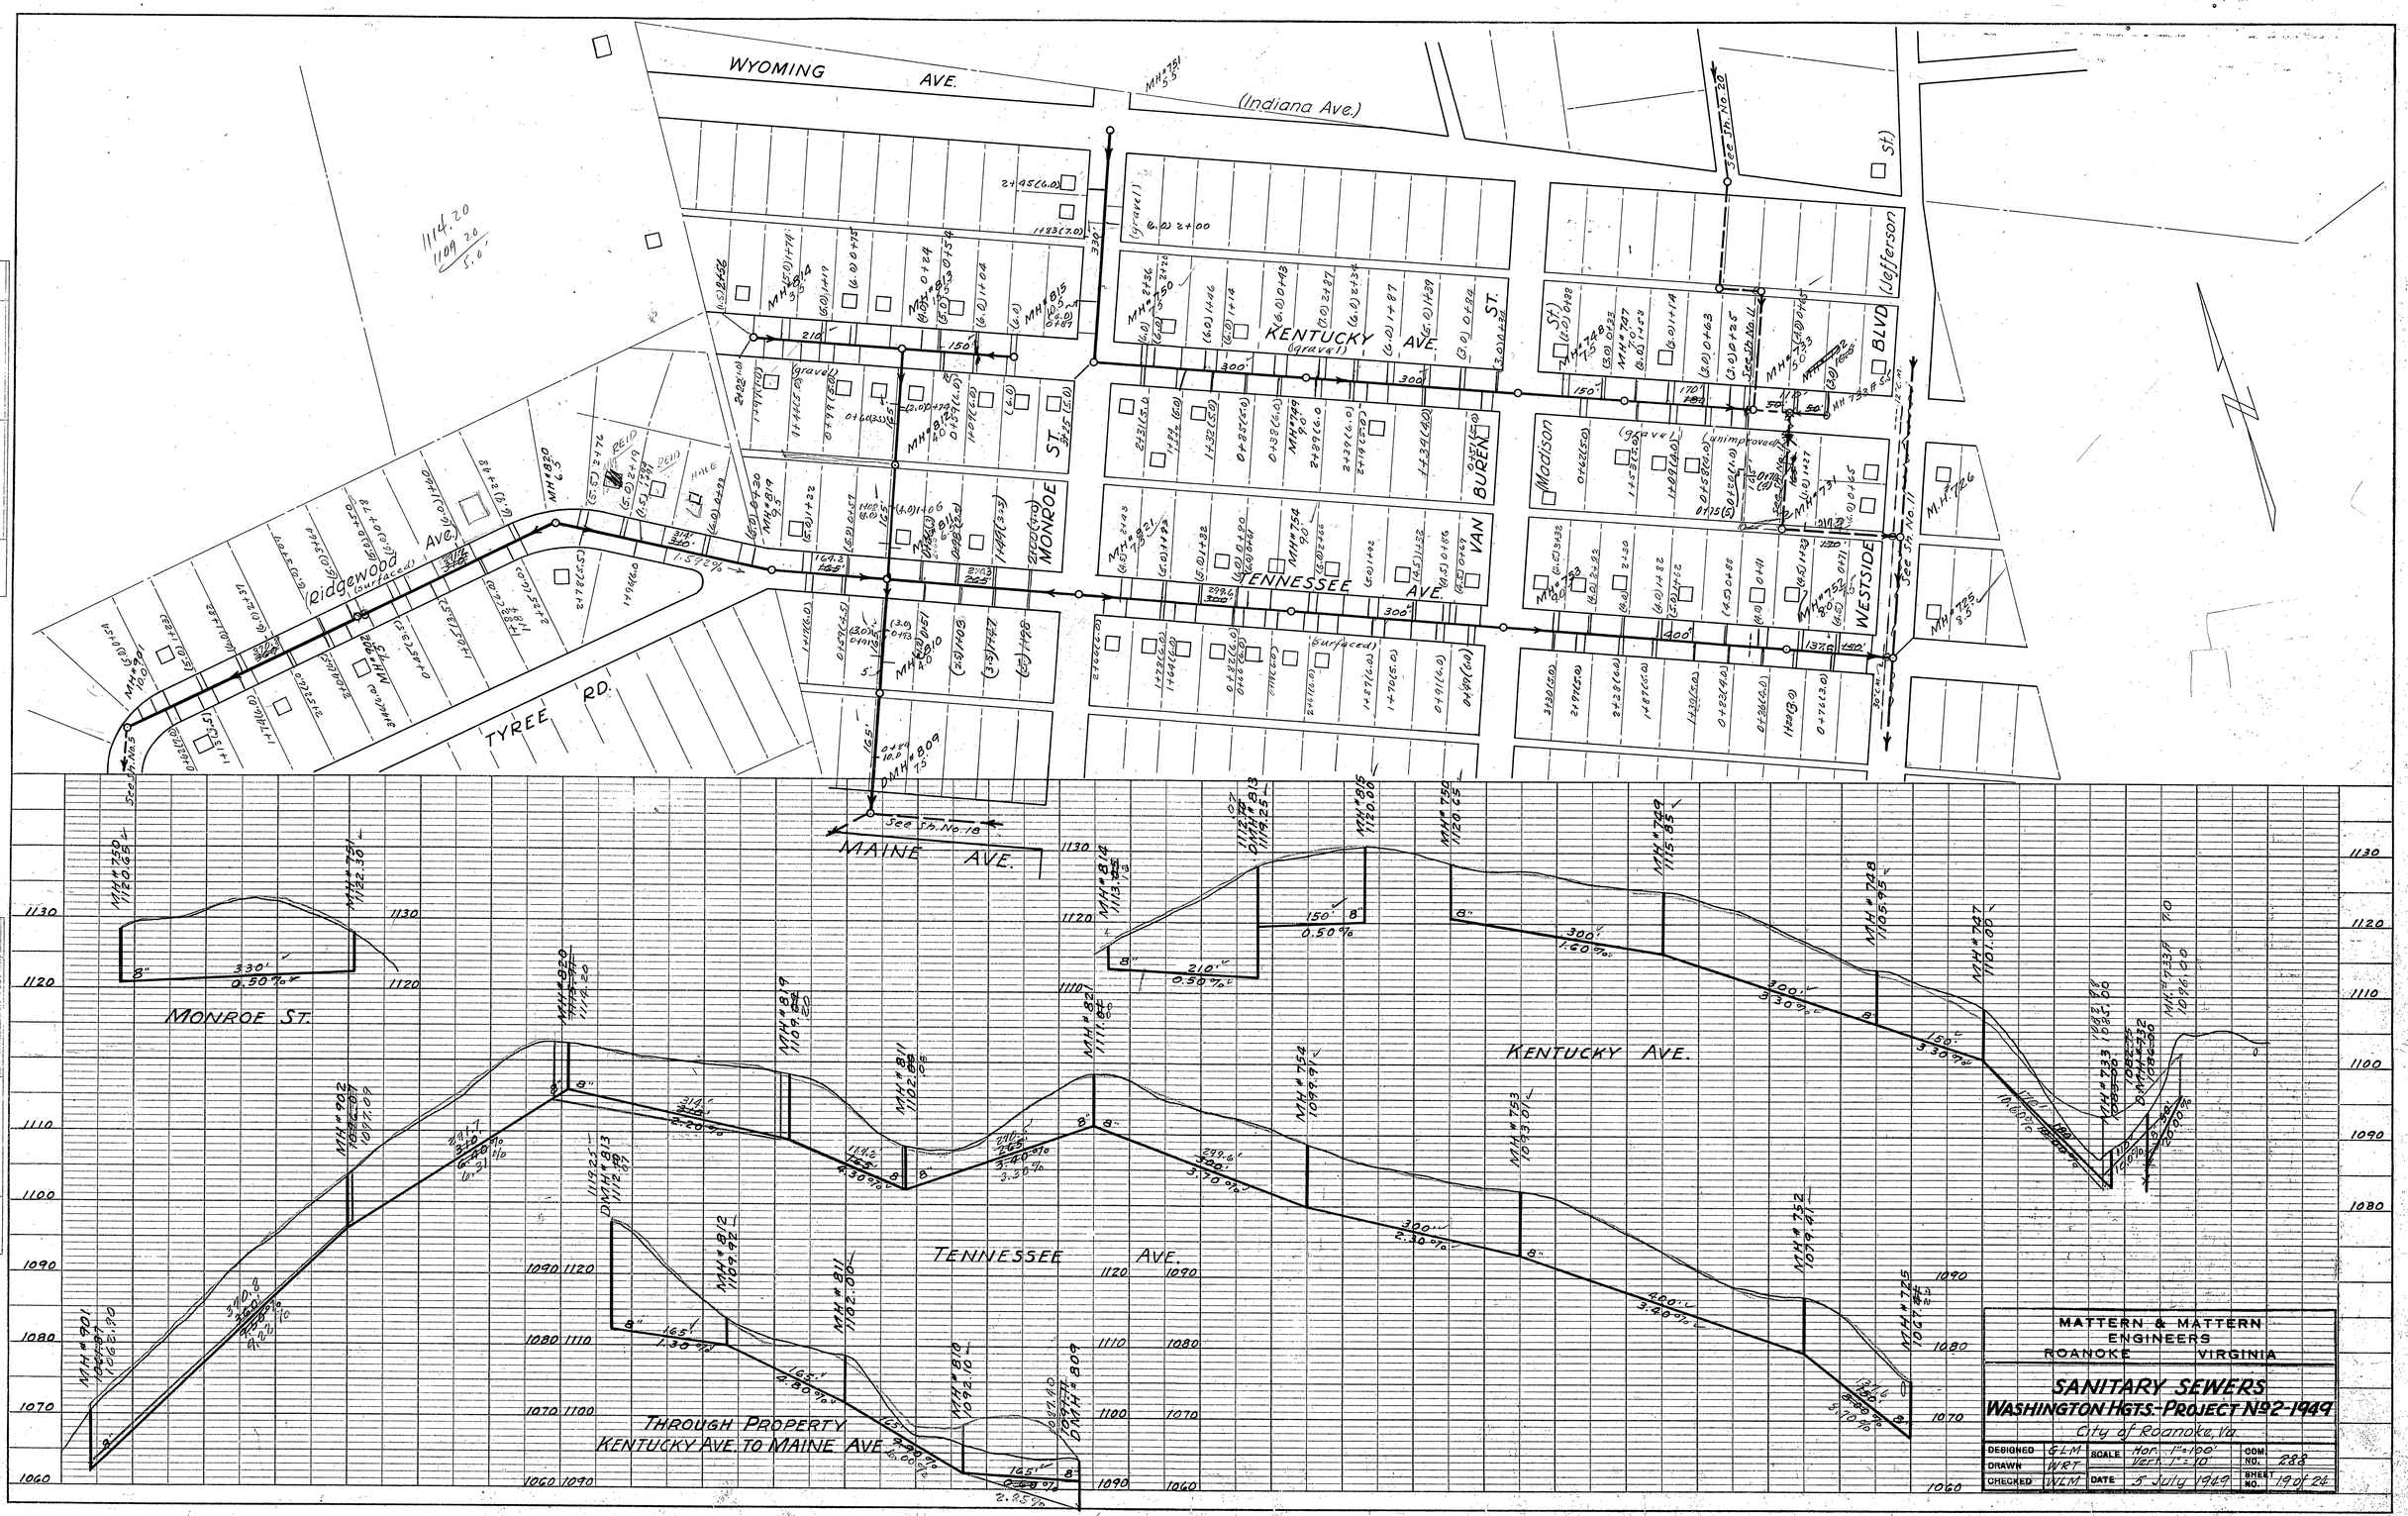
WYOMING AVE.
(Indiana Ave.)
KENTUCKY AVE.
TENNESSEE AVE.
MONROE ST.
VAN BUREN ST.
Madison St.
WESTSIDE BLVD (Jefferson St.)
Ridgewood Ave. (surfaced)
TYREE RD.
MAINE AVE.
See Sh. No. 18
See Sh. No. 20
See Sh. No. 11
THROUGH PROPERTY
KENTUCKY AVE. TO MAINE AVE.
MATTERN & MATTERN
ENGINEERS
ROANOKE VIRGINIA
SANITARY SEWERS
WASHINGTON HGTS.-PROJECT No 2-1949
City of Roanoke, Va.
DESIGNED GLM
DRAWN WRT
CHECKED WLM
SCALE Hor. 1"=100' Vert. 1"=10'
DATE 5 July 1949
COM. No. 283
SHEET No. 19 of 24
PLAN
PROFILE
PLATE 1 - PLAN - PROFILE O. P. R. & R. E. STANDARD
KEUFFEL & ESSER CO., NEW YORK.