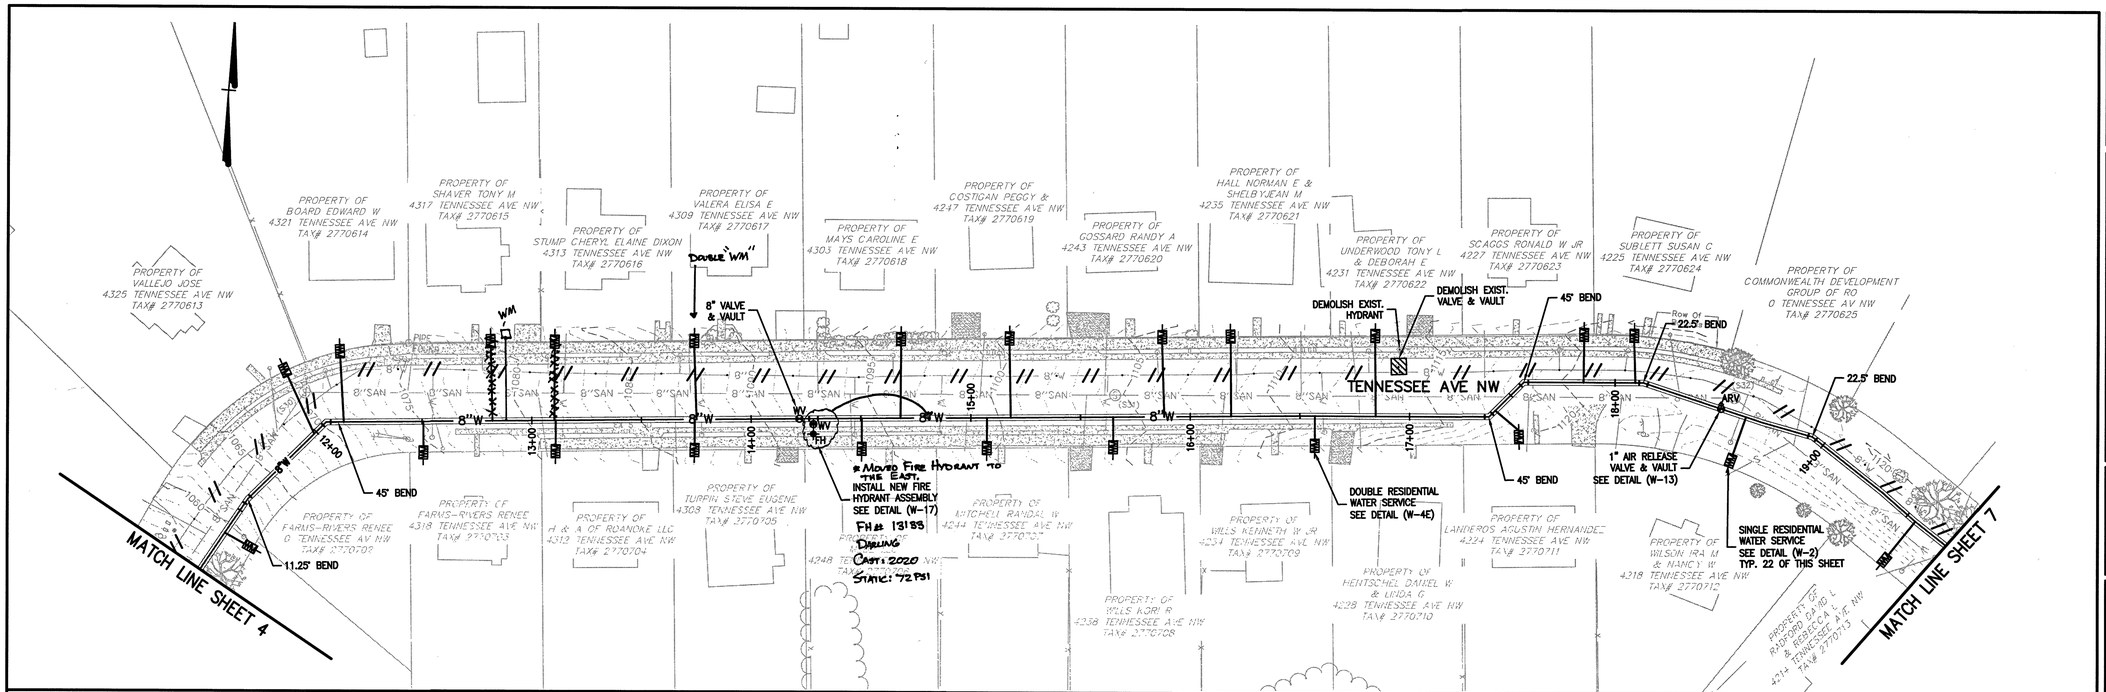

8 INCH WATERLINE – TENNESSEE AVE.

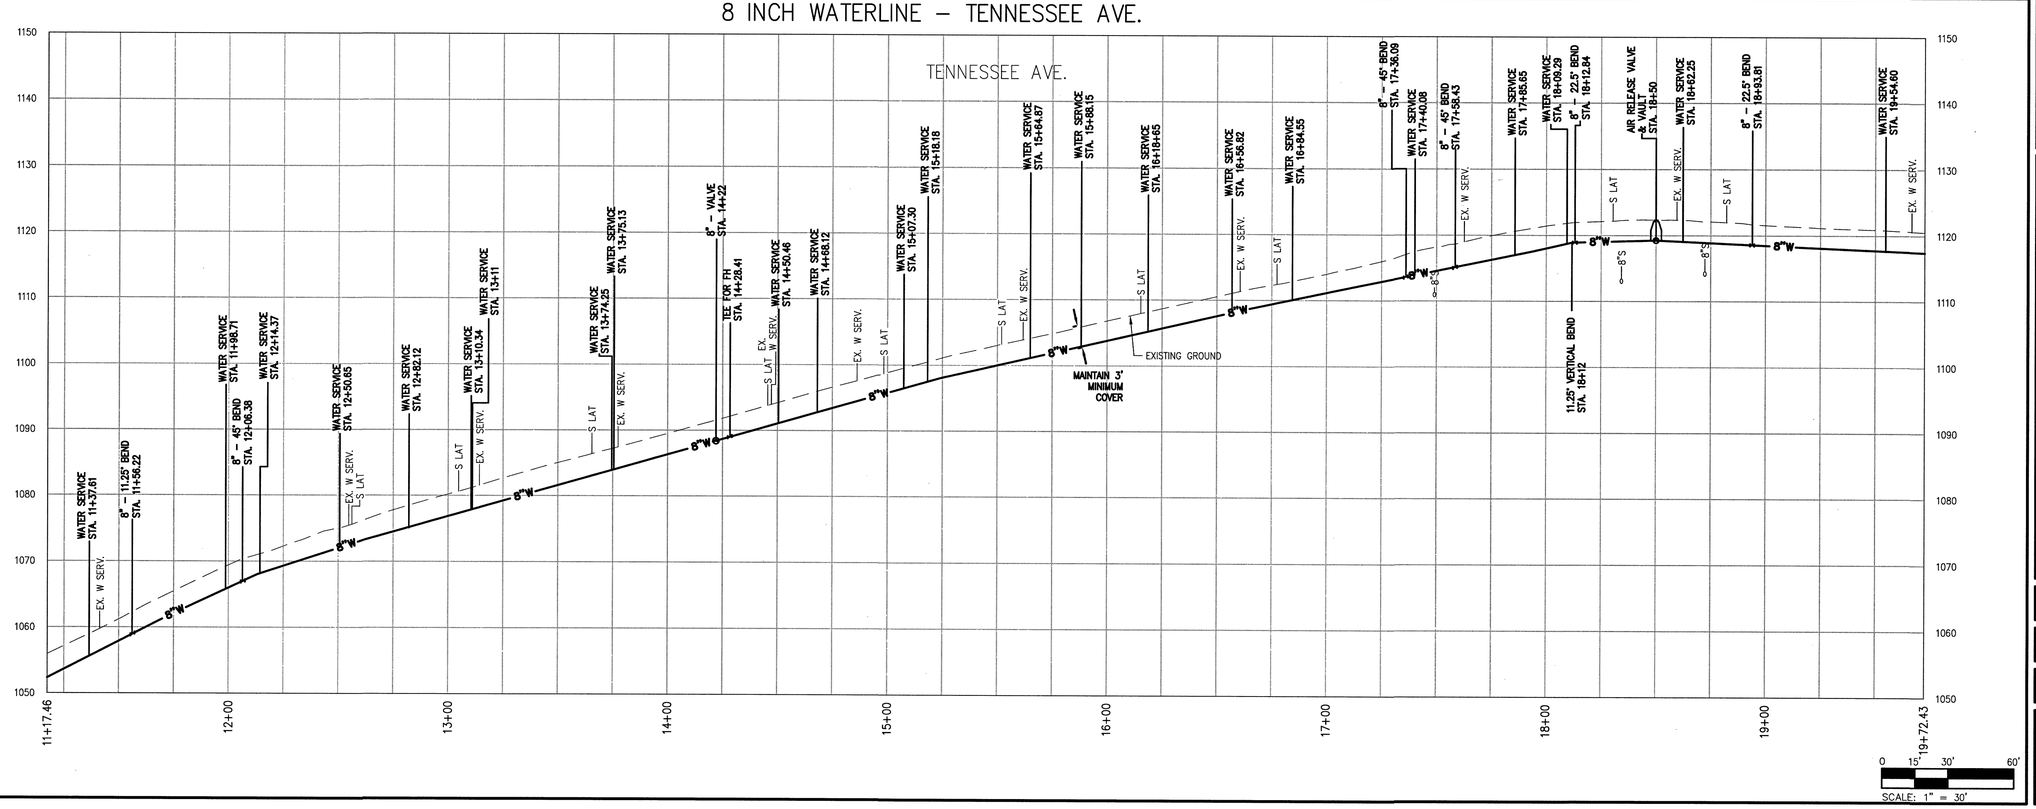

COMMONWEALTH OF VIRGINIA
RYAN P. KINCER
Lic. No. 50119
3/9/21
REGISTERED PROFESSIONAL ENGINEER

Revisions	Date

Issue Date: MAR. 9, 2021
Drawn By: RPK/MLC
Designed By: RPK
Checked By: BCC
Date: 3/9/21

Mattern & Craig
ENGINEERS•SURVEYORS
701 FIRST STREET, S.W.
ROANOKE, VIRGINIA 24016
(540) 345-8342
FAX (540) 345-7891

WASHINGTON HEIGHTS WATERLINE REPLACEMENT PHASE 2

PLAN AND PROFILE – TENNESSEE AVE NW WATERLINE

ROANOKE, VIRGINIA

Vertical Scale: 1"=10'

Horizontal Scale: 1"=30'

Commission Number: 4095

Sheet No.: 6

I:\4095 – Washington Heights Waterline Replacement\Dwg\4095 Design PH2.dwg, 3/9/2021 8:21:50 PM, MLC