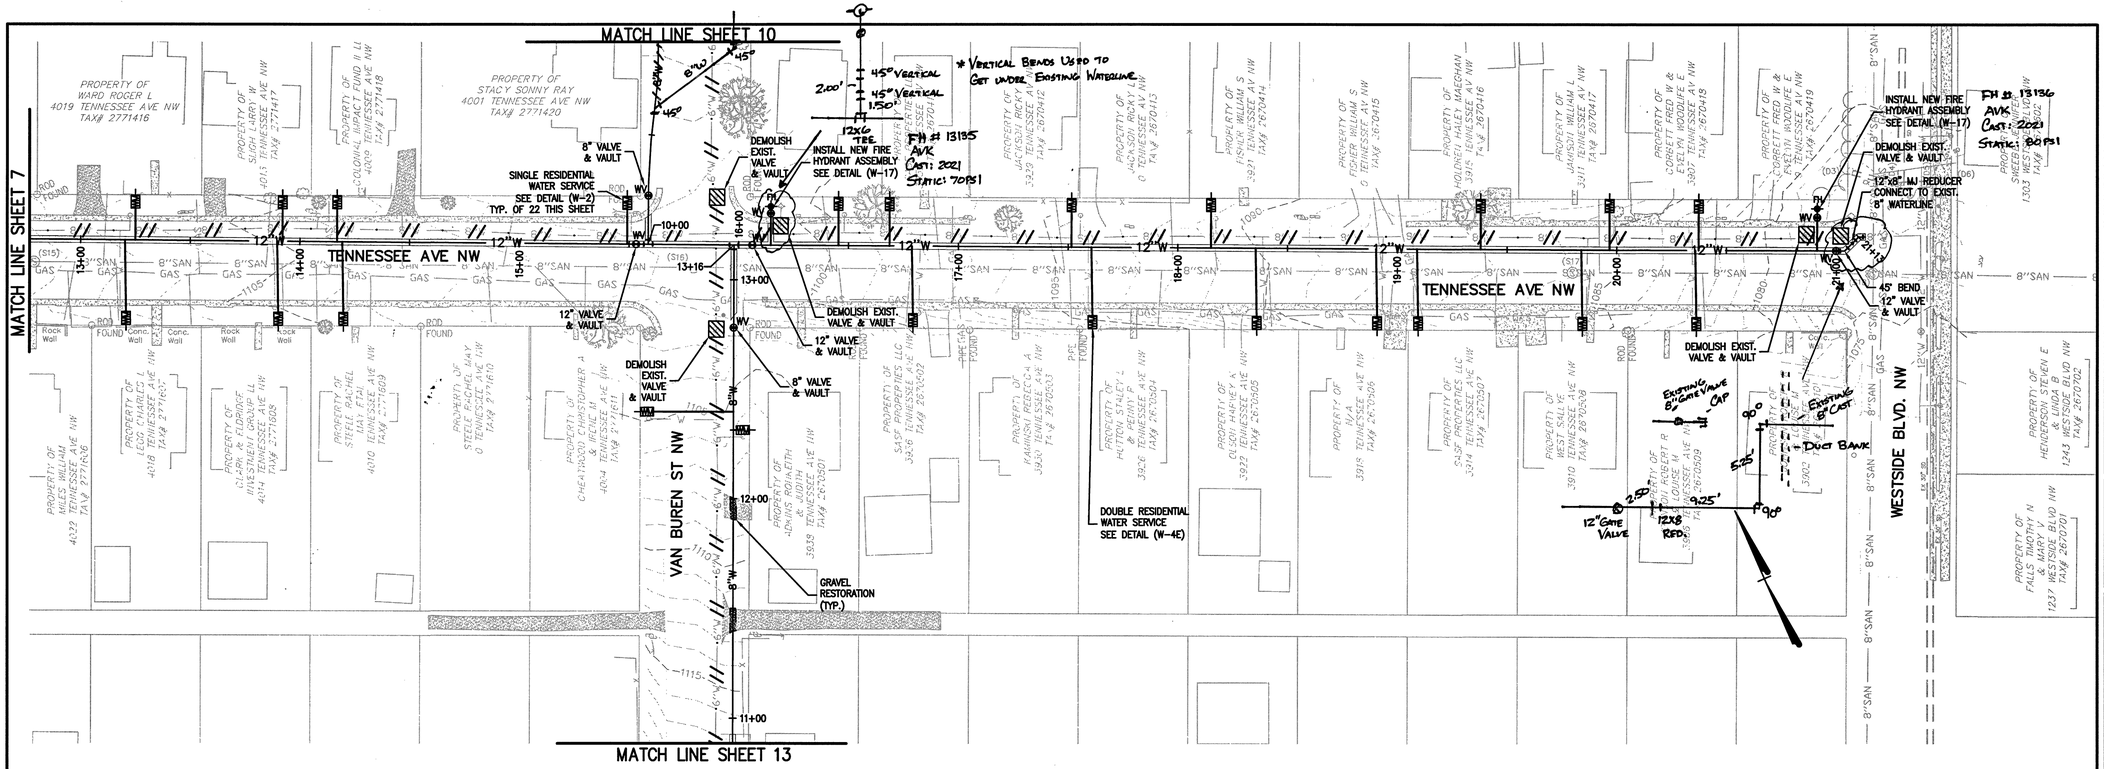

12 INCH WATERLINE – TENNESSEE AVE.

SEE SHEET 14 FOR VAN BUREN ST. PROFILE

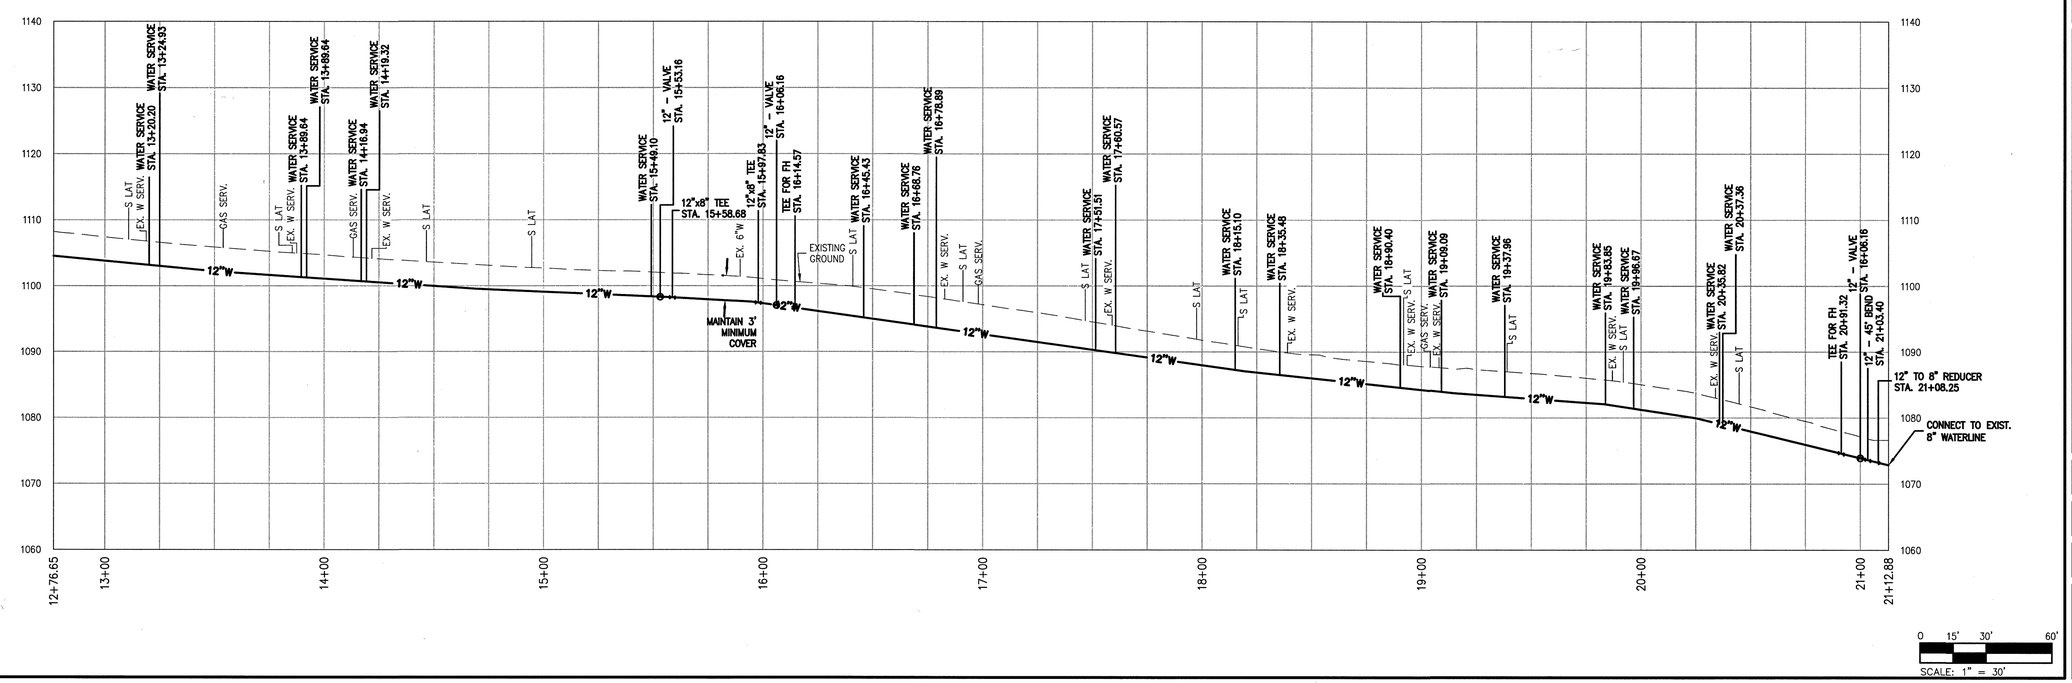

COMMONWEALTH OF VIRGINIA
RYAN P. KINCER
Lic. No. 50119
3/9/21
PROFESSIONAL ENGINEER

Revisions	Date

Issue Date: MAR. 9, 2021
Drawn By: RPK/MLC
Designed By: RPK
Checked By: BCC
Date: 3/9/21

Mattern & Craig
ENGINEERS•SURVEYORS
701 FIRST STREET, S.W.
ROANOKE, VIRGINIA 24016
(540) 345-9342
FAX (540) 345-7691

WASHINGTON HEIGHTS WATERLINE REPLACEMENT PHASE 2

PLAN AND PROFILE – TENNESSEE AVE NW WATERLINE

ROANOKE, VIRGINIA

Vertical Scale: 1"=10'
Horizontal Scale: 1"=30'
Commission Number: 4095
Sheet No.: 8

I:\4095 - Washington Heights Waterline Replacement\Dwg\4095 Design PH2.dwg, 3/9/2021 8:24:25 PM, MLC