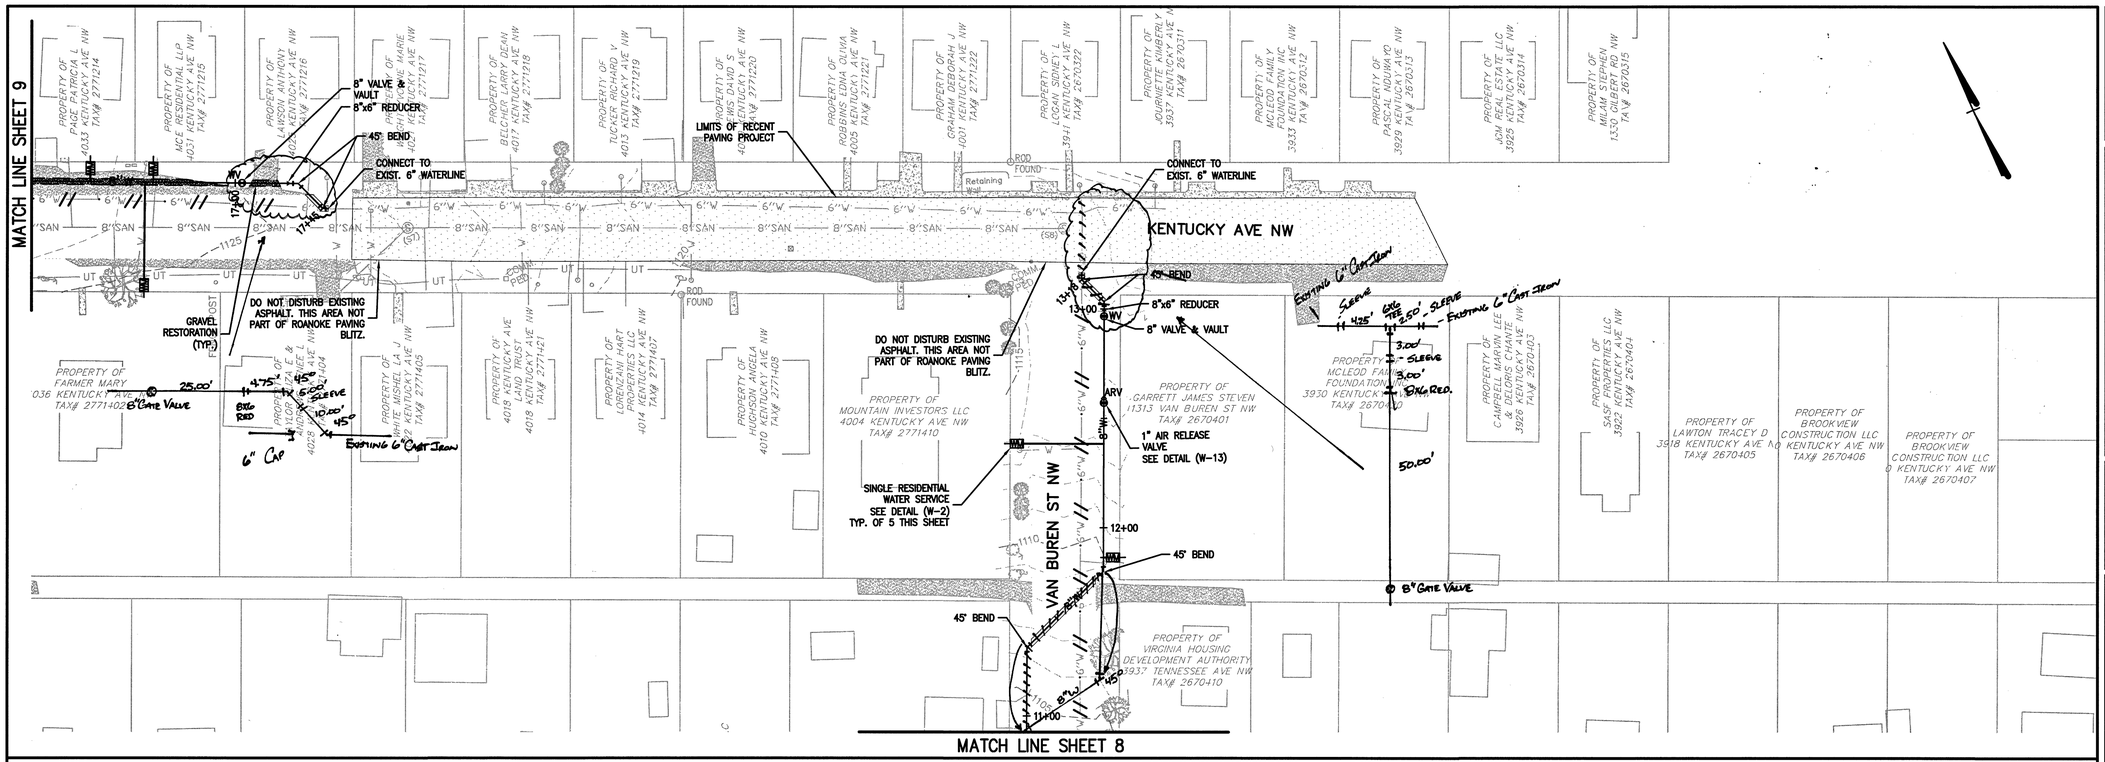

8 INCH WATERLINE – KENTUCKY AVE.

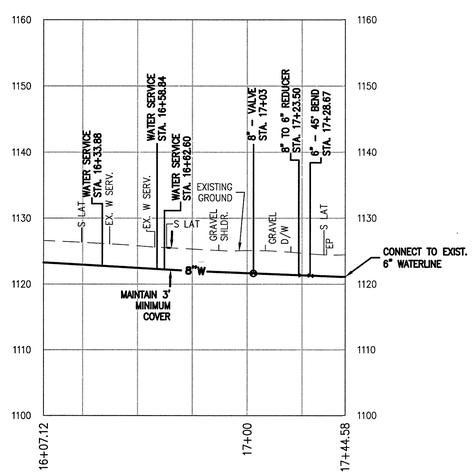

8 INCH WATERLINE – VAN BUREN ST.

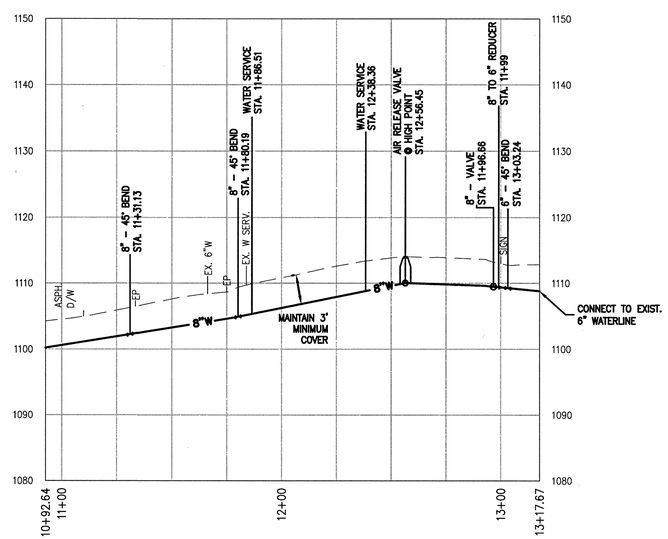

SCALE: 1" = 30'

COMMONWEALTH OF VIRGINIA
RYAN P. KINCER
Lic. No. 50119
3/9/21
PROFESSIONAL ENGINEER

Revisions	Date

Issue Date: MAR. 9, 2021
Drawn By: RPK/MLC
Designed By: RPK
Checked By: BCC
Date: 3/9/21

Mattern & Craig
ENGINEERS•SURVEYORS
701 FIRST STREET, S.W.
ROANOKE, VIRGINIA 24016
(540) 345-9342
FAX (540) 345-7691

WASHINGTON HEIGHTS WATERLINE REPLACEMENT PHASE 2

PLAN AND PROFILE – KENTUCKY AVE NW WATERLINE

ROANOKE, VIRGINIA

Vertical Scale: 1"=10'

Horizontal Scale: 1"=30'

Commission Number: 4095

Sheet No.: 10

I:\4095 – Washington Heights Waterline Replacement\Dwg\4095 Design Ph2.dwg, 3/9/2021 8:26:08 PM, MLC