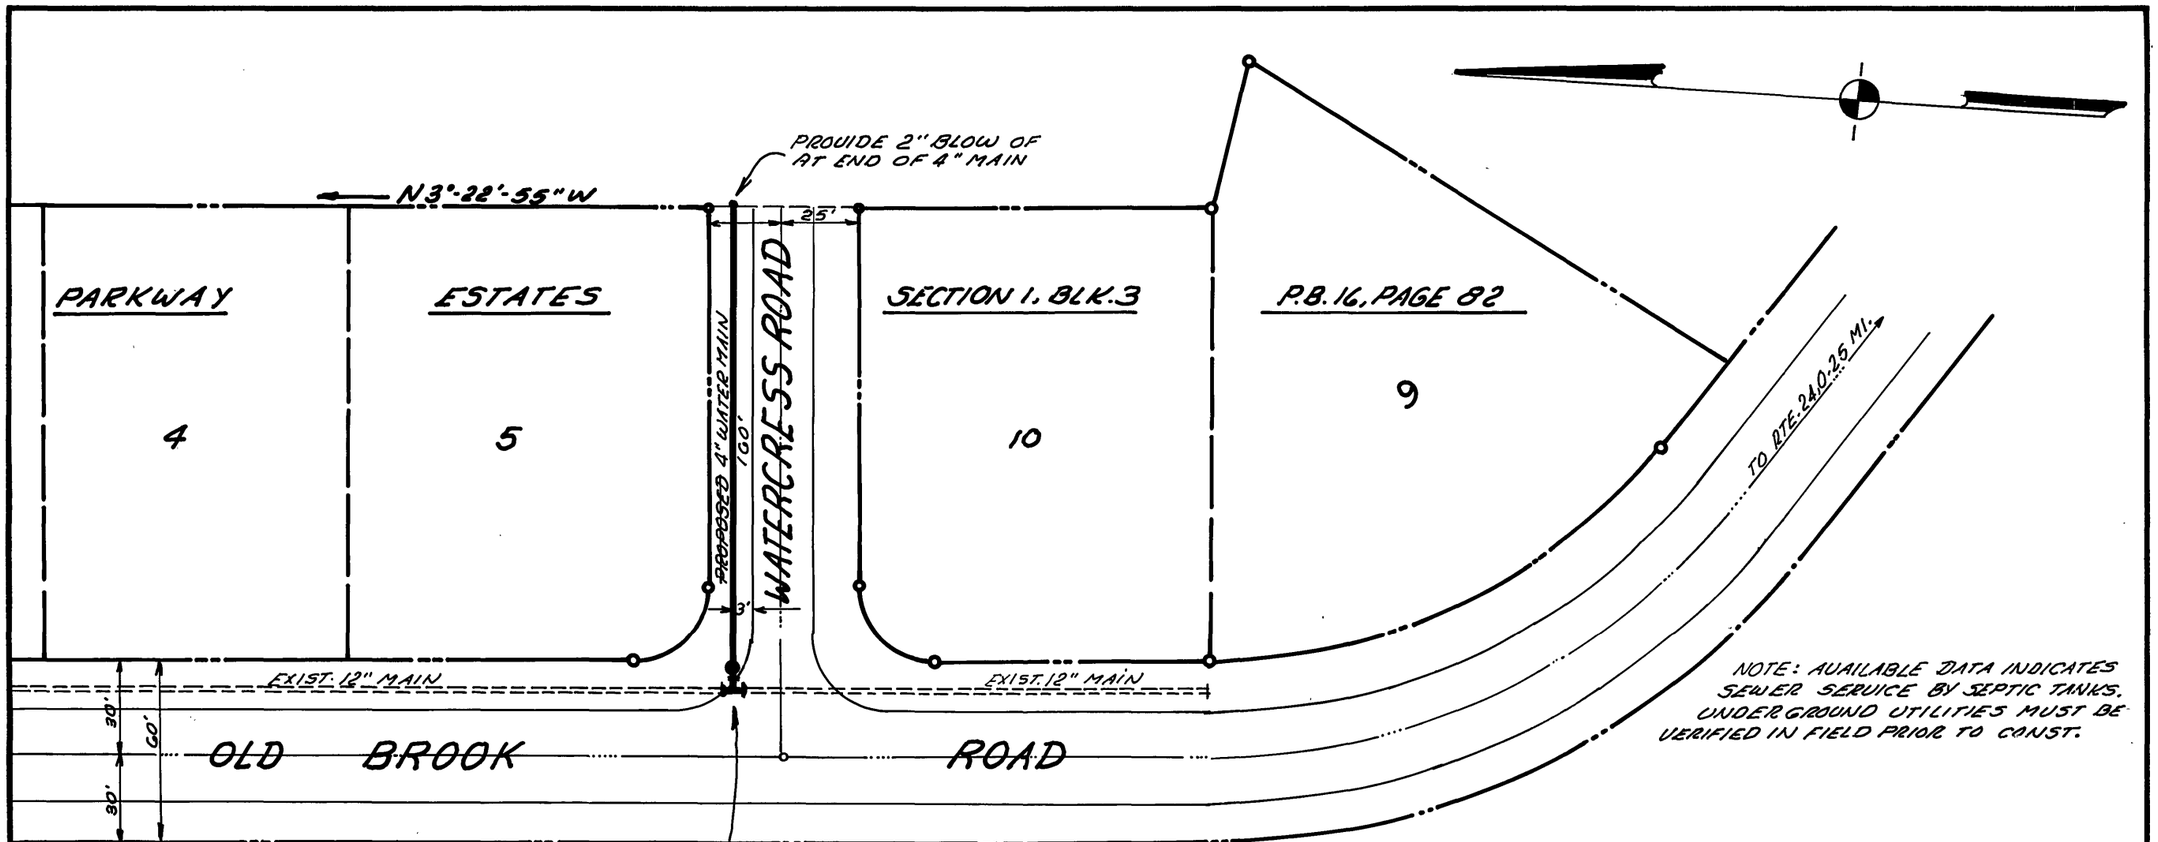

MAKE CONNECTION TO EXIST. 12" WATER MAIN WITH 12"x 12"x 4" TAPPING TEE & 4" GATE VALVE ASSY. AS SHOWN.

ATE STARTED	3-13-85			
ATE COMP.	3-18-85			
FEET MAIN	SIZE	VALVE	VAULT	BOX
160'±	4"	1		
H. OMP. θ				
H. STUB NLY θ				
ERV. INS. BY:				
AIN INS. BY: C.O. DAME				
NO. ¾" SERV. INS.				
CITY OR CO. BEDFORD COUNTY				
DEPT. INSP. U.L.S.				

APPROVAL:

Lit B. [illegible] DATE: 2/22/85
DIRECTOR OF UTILITIES & OPERATIONS

William F. Clark DATE: 2/21/85
DIRECTOR OF PUBLIC WORKS

OFFICE OF CITY ENGINEER
ROANOKE VIRGINIA

WATER DEPARTMENT
PROPOSED 4" MAIN EXTENSION
WATERCRESS ROAD
FROM OLD BROOK ROAD

B.F. CO. MAP # 137

SCALE	1" = 50'
DATE	2-22-85
FIELD BK.	N/A
PLAN NO.	85-03

APPROVED: Charles M. Huffine
CITY ENGINEER

APPROVED: _____

EASTER 138M51882