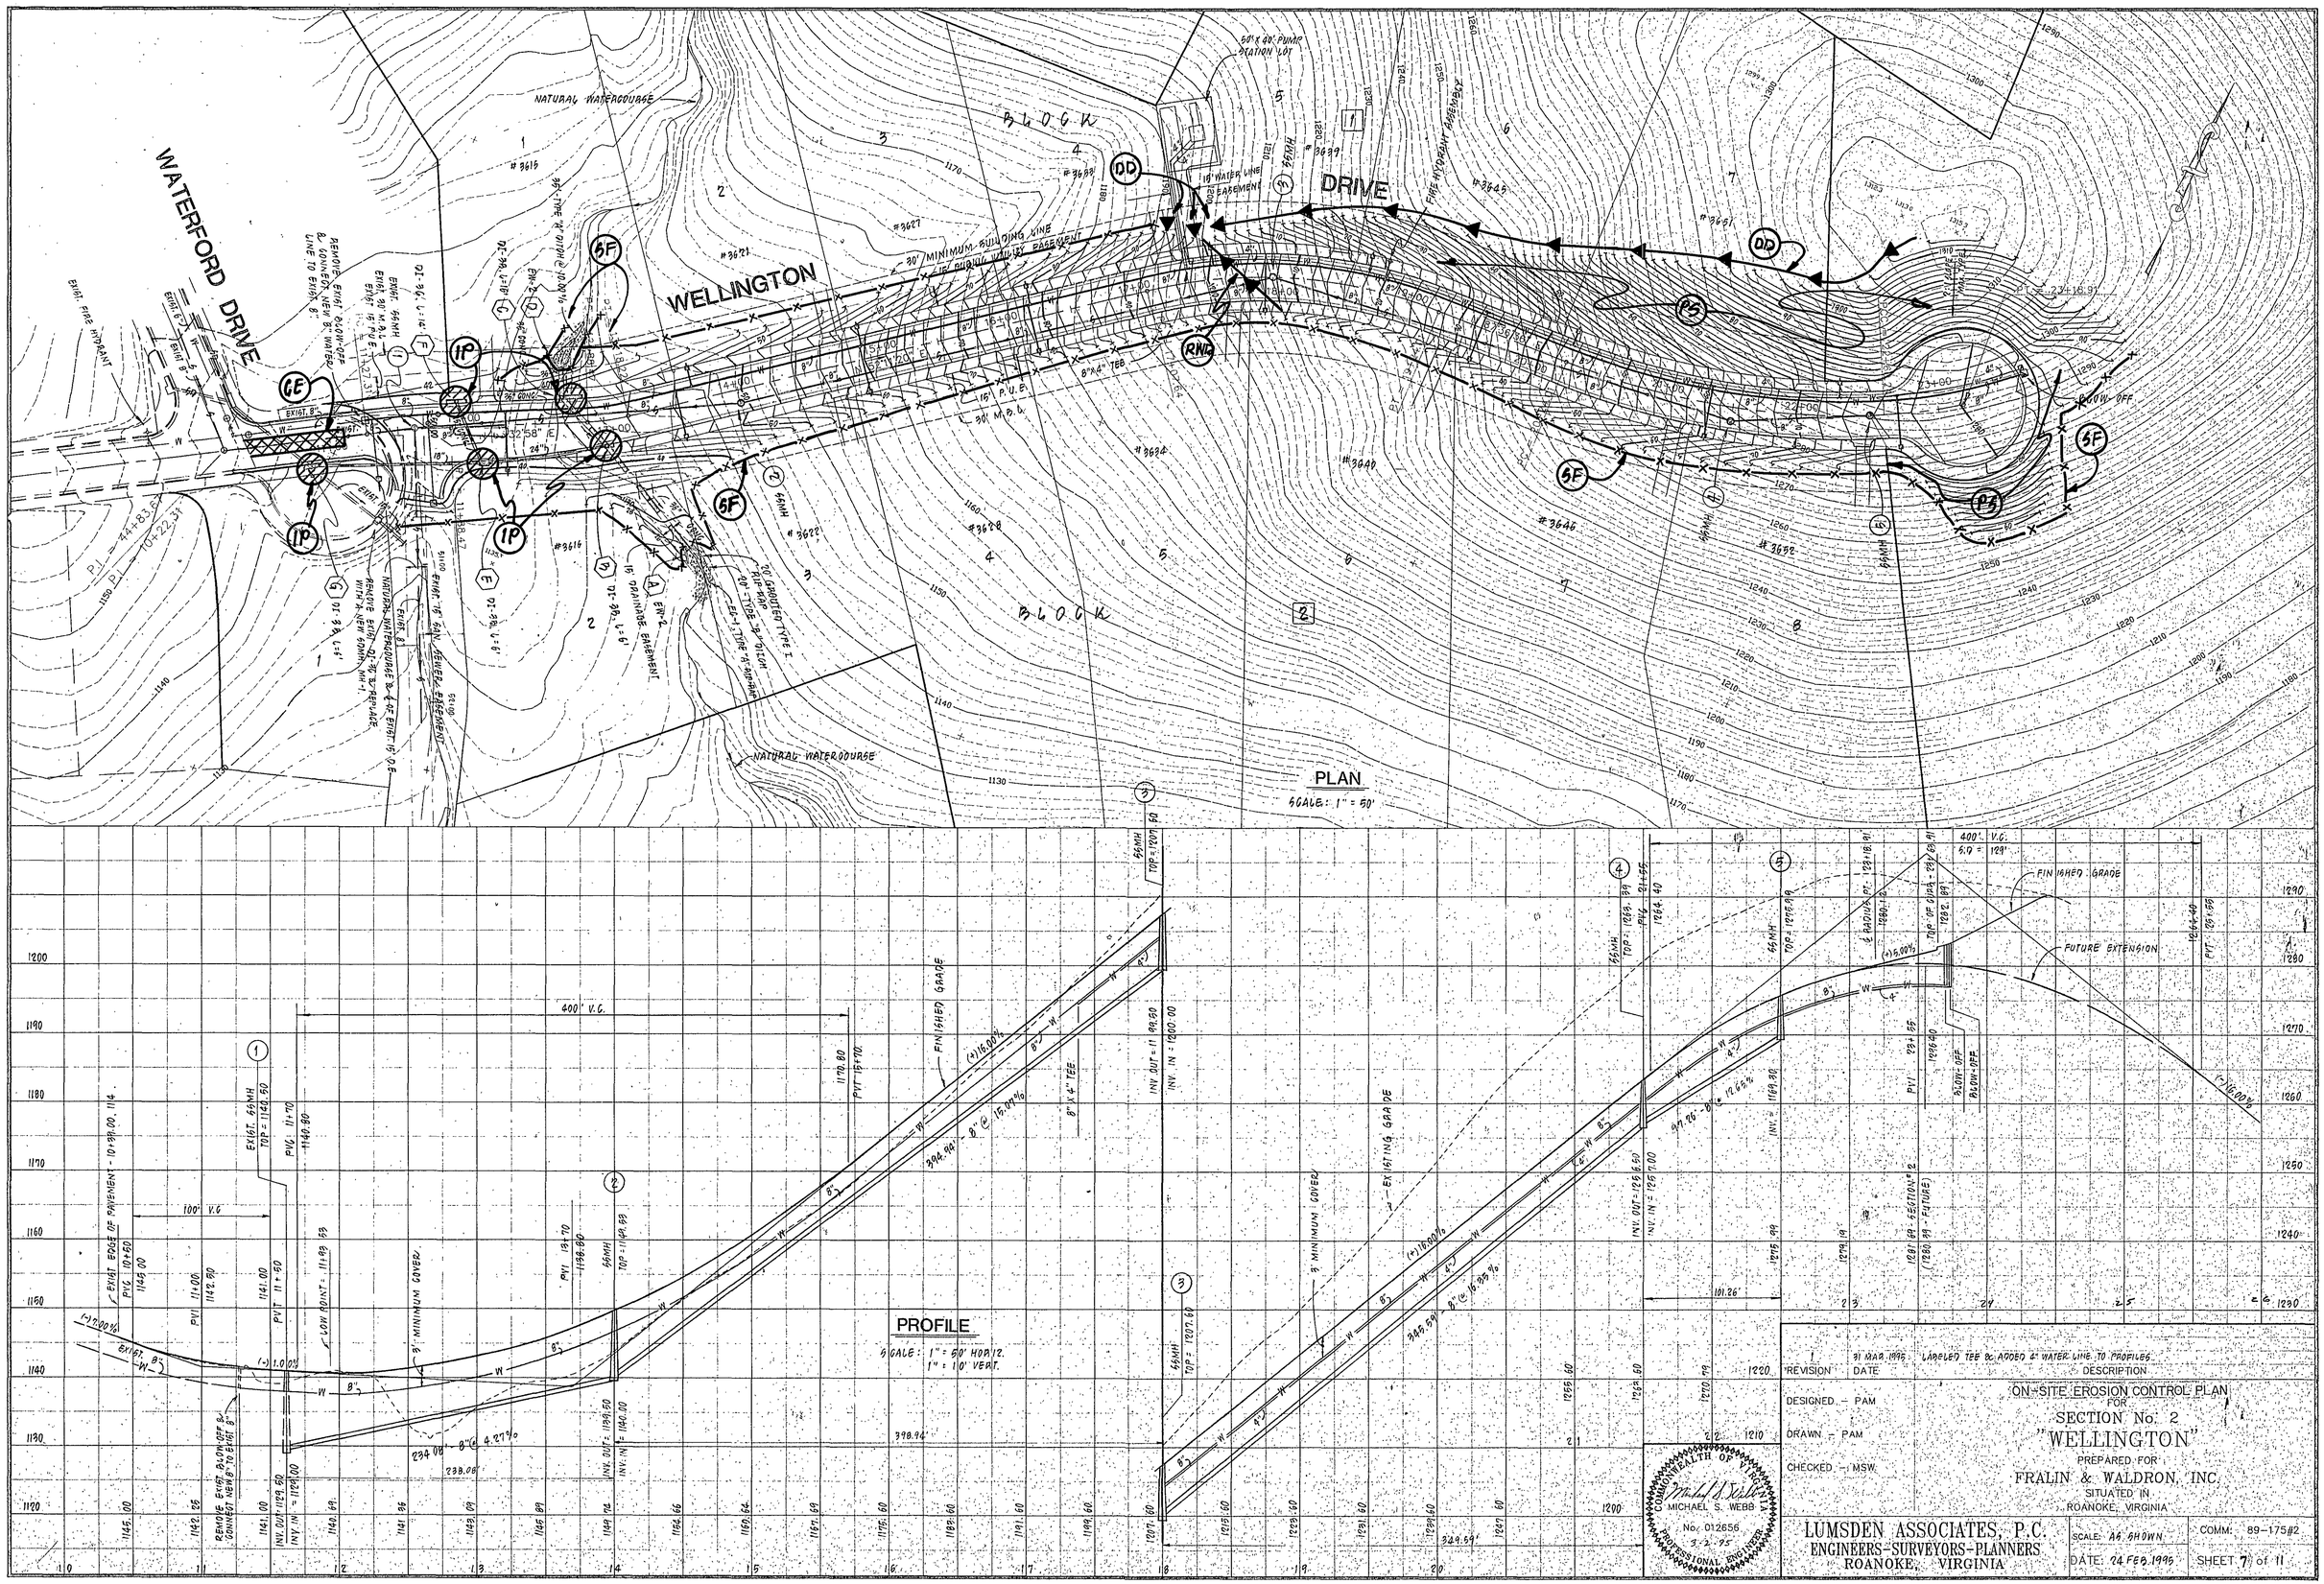

REVISION	DATE	DESCRIPTION
	21 MAR. 1995	LABELED TEE & ADDED 4" WATER LINE TO PROFILES

DESIGNED - PAM

DRAWN - PAM

CHECKED - MSW

COMMONWEALTH OF VIRGINIA
MICHAEL S. WEBB
No. 012656
3-2-95
PROFESSIONAL ENGINEER

ON-SITE EROSION CONTROL PLAN
FOR
SECTION No. 2
"WELLINGTON"
PREPARED FOR
FRALIN & WALDRON, INC.
SITUATED IN
ROANOKE, VIRGINIA

LUMSDEN ASSOCIATES, P.C.
ENGINEERS-SURVEYORS-PLANNERS
ROANOKE, VIRGINIA

SCALE: AS SHOWN

DATE: 24 FEB. 1995

COMM: 89-175#2

SHEET 7 of 11