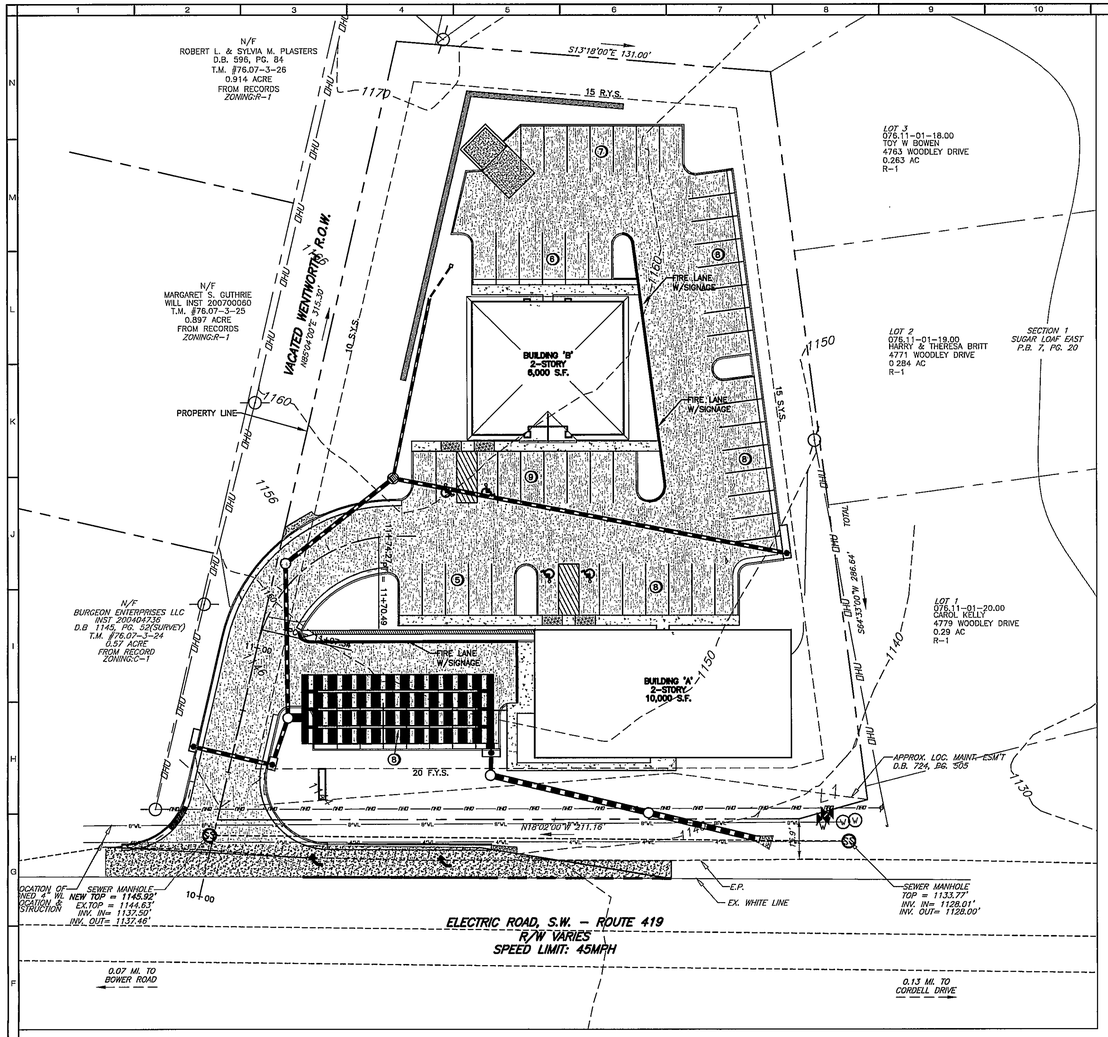

FIRE LANE

SCALE: 1"=20'

FIRE LANE NOTES:

1.FIRE LANE TO HAVE CURBING PAINTED YELLOW OR YELLOW EDGE OF PAVEMENT IF THERE ISN'T ANY CURBING IS AVAILABLE.
2. THERE IS TO BE A "No Parking – Fire Lane" SIGN AT EACH END OF THE NOTED FIRE LANE.
3. EACH OF THE SIGNS SHALL BE POST MOUNTED OR MOUNTED TO THE BUILDING WHERE VISIBLE FROM THE DRIVE AISLE.
4. SIGNS SHALL BE MOUNTED A MAXIMUM OF 7' ABOVE A CURB OR 7' ABOVE THE PAVEMENT SURFACE.

SIGHT DISTANCE

SCALE: 1"=50'

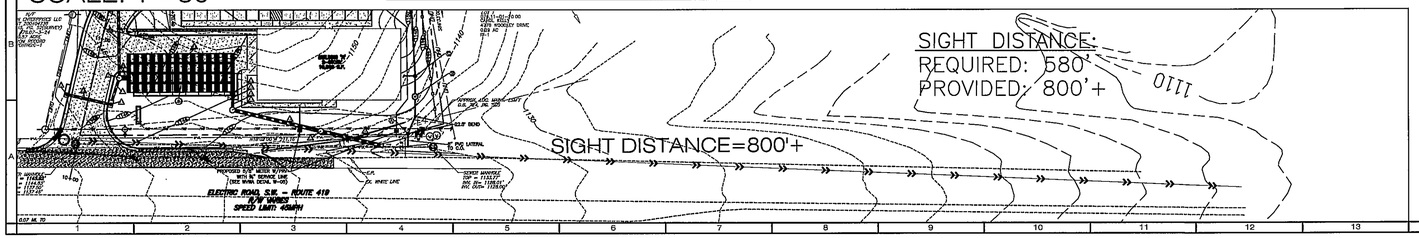

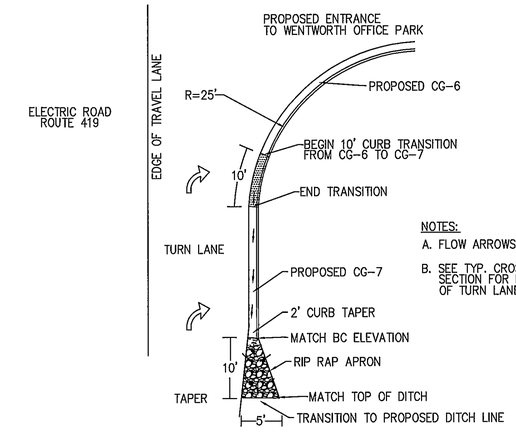

NOTES:
A. FLOW ARROWS
B. SEE TYP. CROSS SECTION FOR DETAILS OF TURN LANE/TAPER

CURB TAPER DETAIL - PLAN

NO SCALE

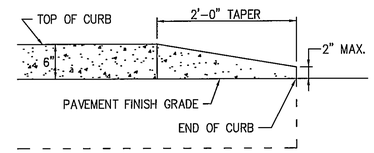

CURB TAPER DETAIL - SECTION

NO SCALE

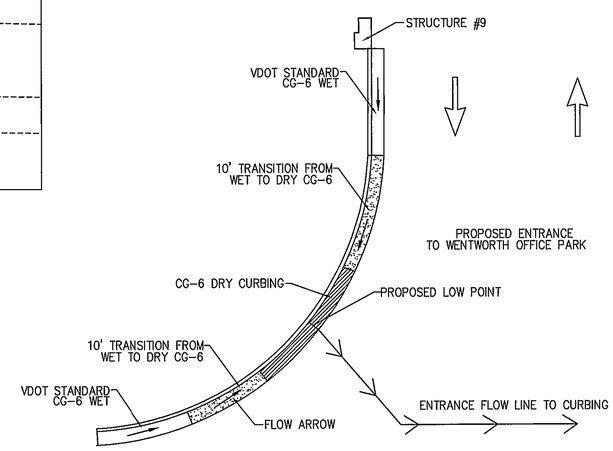

ENTRANCE CURBING TRANSITION

NO SCALE

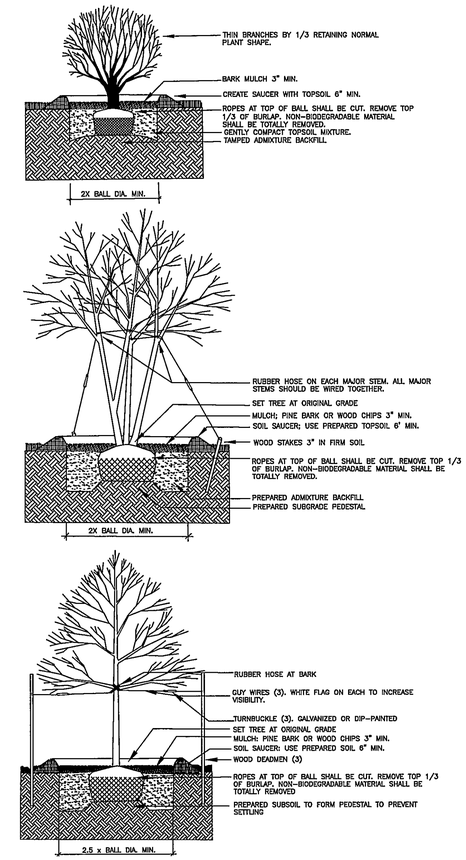

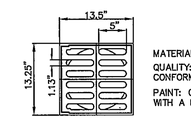

MATERIAL: CAST IRON
QUALITY: MATERIAL SHALL CONFORM TO ASTM A48 – CLASS 30B
PAINT: CASTINGS ARE FURNISHED WITH A BLACK PAINT

DRAIN AREA = 62.7 SQ. INCH

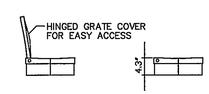

12" CAST IRON GRATE

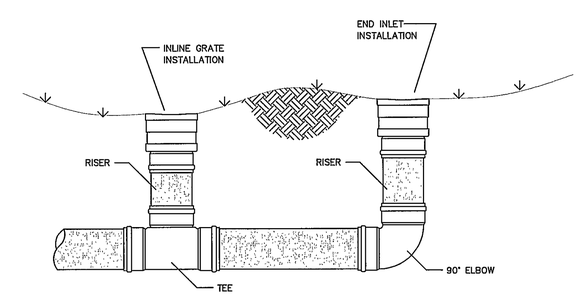

NYLOPLAST INLET

RECOMMENDED MANUFACTURER, APPROVED EQUAL MAY BE SUBSTITUTED WITH WRITTEN PERMISSION FROM THE ENGINEER.

COMMONWEALTH OF VIRGINIA
ROGER I. STURGILL
No. 033058
PROFESSIONAL ENGINEER

BALZER AND ASSOCIATES, INC.
REFLECTING TOMORROW
www.balzer.cc
PLANNERS • ARCHITECTS
ENGINEERS • SURVEYORS

1208 Corporate Circle
Roanoke, Virginia 24018
Phone: 540/772-9580
FAX: 540/772-8050

501 Branchway Road
Richmond, Virginia 23236
Phone 804/794-0571
FAX: 804/794-2835

880 Technology Park Drive
Suite 200
Glen Allen, Virginia 23059
Phone: 804/553-0132
FAX 804/553-0133

448 Peppers Ferry Road, NW
Christiansburg, Virginia 24073
Phone. 540/381-4290
FAX 540/381-4291

1561 Commerce Road
Suite 401
Verona, Virginia 24482
Phone: 540/248-3220
FAX 540/248-3221

WENTWORTH OFFICE PARK
SITE DETAILS & SIGHT DISTANCE
WINDSOR HILLS
ROANOKE COUNTY, VIRGINIA

DRAWN BY: BTC
DESIGNED BY: SMH
CHECKED BY: RIS
DATE: 12-1-06

REVISIONS:
1-24-07
2-28-07
6-12-07
8-30-07 F.R.
9-14-07 F.R.
10-19-07 F.R.
11-16-07 F.R.
12-7-07 F.R.

SCALE: 1"=20'

SHEET NO.
C-11

JOB NO.
R0600258.01