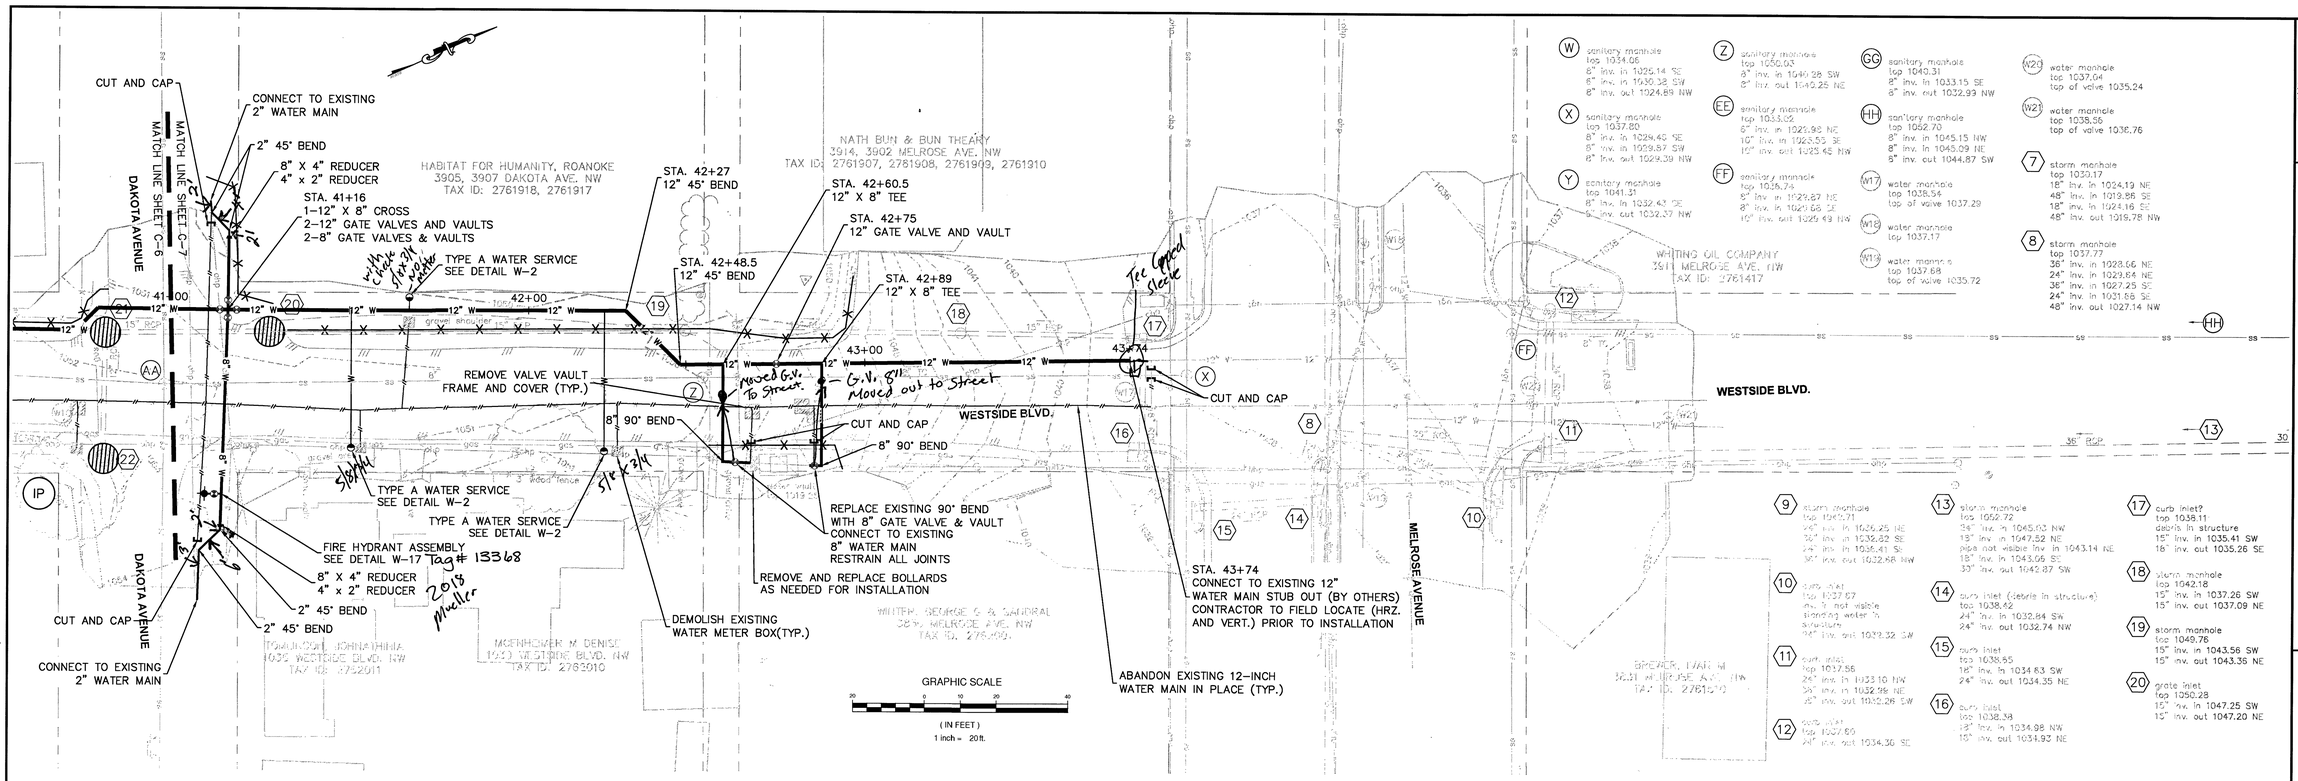

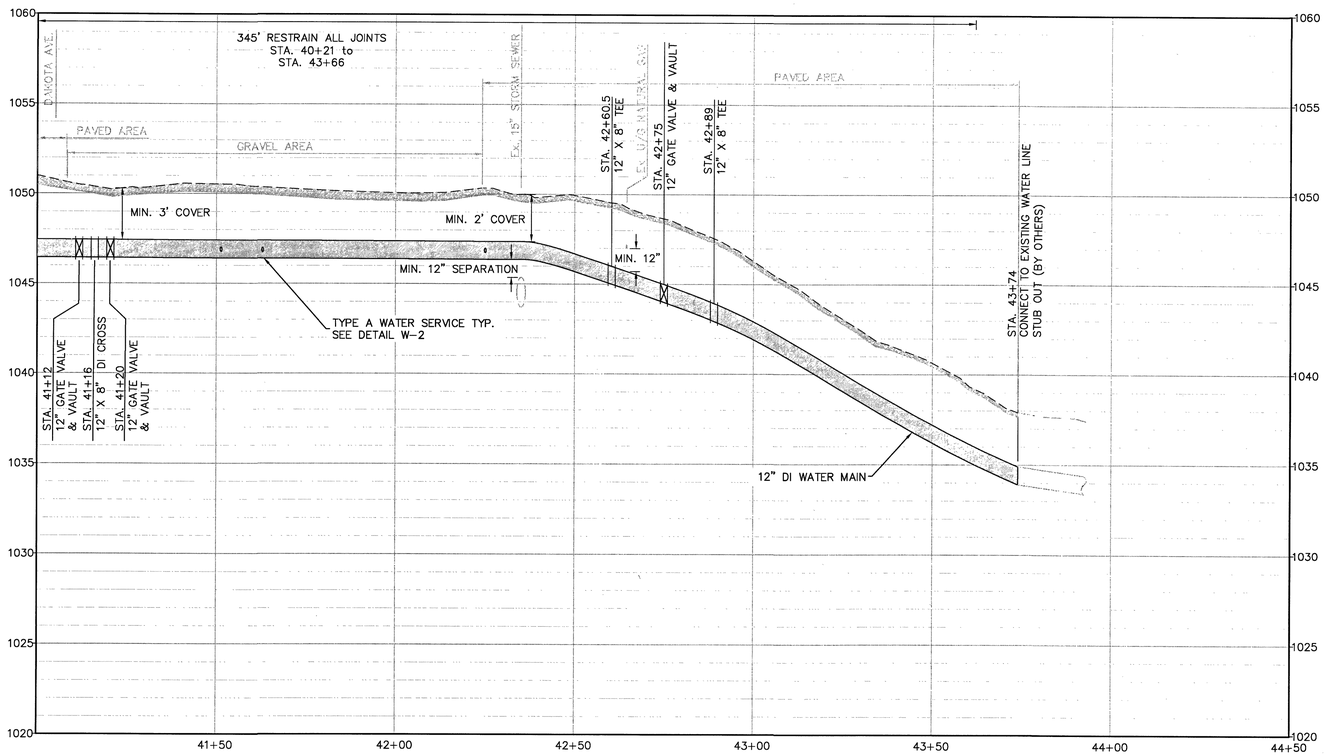

WATER MAIN PROFILE
SCALE: H:1"=20' V:1"=4'

COMMONWEALTH OF VIRGINIA
BENJAMIN S. CHESTER
Lic. No. 55011
9/22/17
PROFESSIONAL ENGINEER

Draper Aden Associates
Engineering • Surveying • Environmental Services
2206 South Main Street
Blacksburg, VA 24060
540-552-0444 Fax: 540-552-0291
www.daa.com
• Richmond, VA • Raleigh, NC
• Charlottesville, VA • Fayetteville, NC
• Hampton Roads, VA • Northern Virginia

WATER MAIN PLAN AND PROFILE
WESTSIDE BLVD. WATER MAIN REPLACEMENT
ROANOKE, VIRGINIA

REVISIONS

DESIGNED BY:	BSC
DRAWN BY:	BSC
CHECKED BY:	JSL
SCALE:	1" = 20'
DATE:	9/15/17
PROJECT NUMBER:	B11132B-11

C-7