PROFILES – NEW STORM DRAIN
NEW BUILDING AND PARKING LOT CONSTRUCTION

SCALE: 1" = 30' HORIZONTAL
1" = 10' VERTICAL

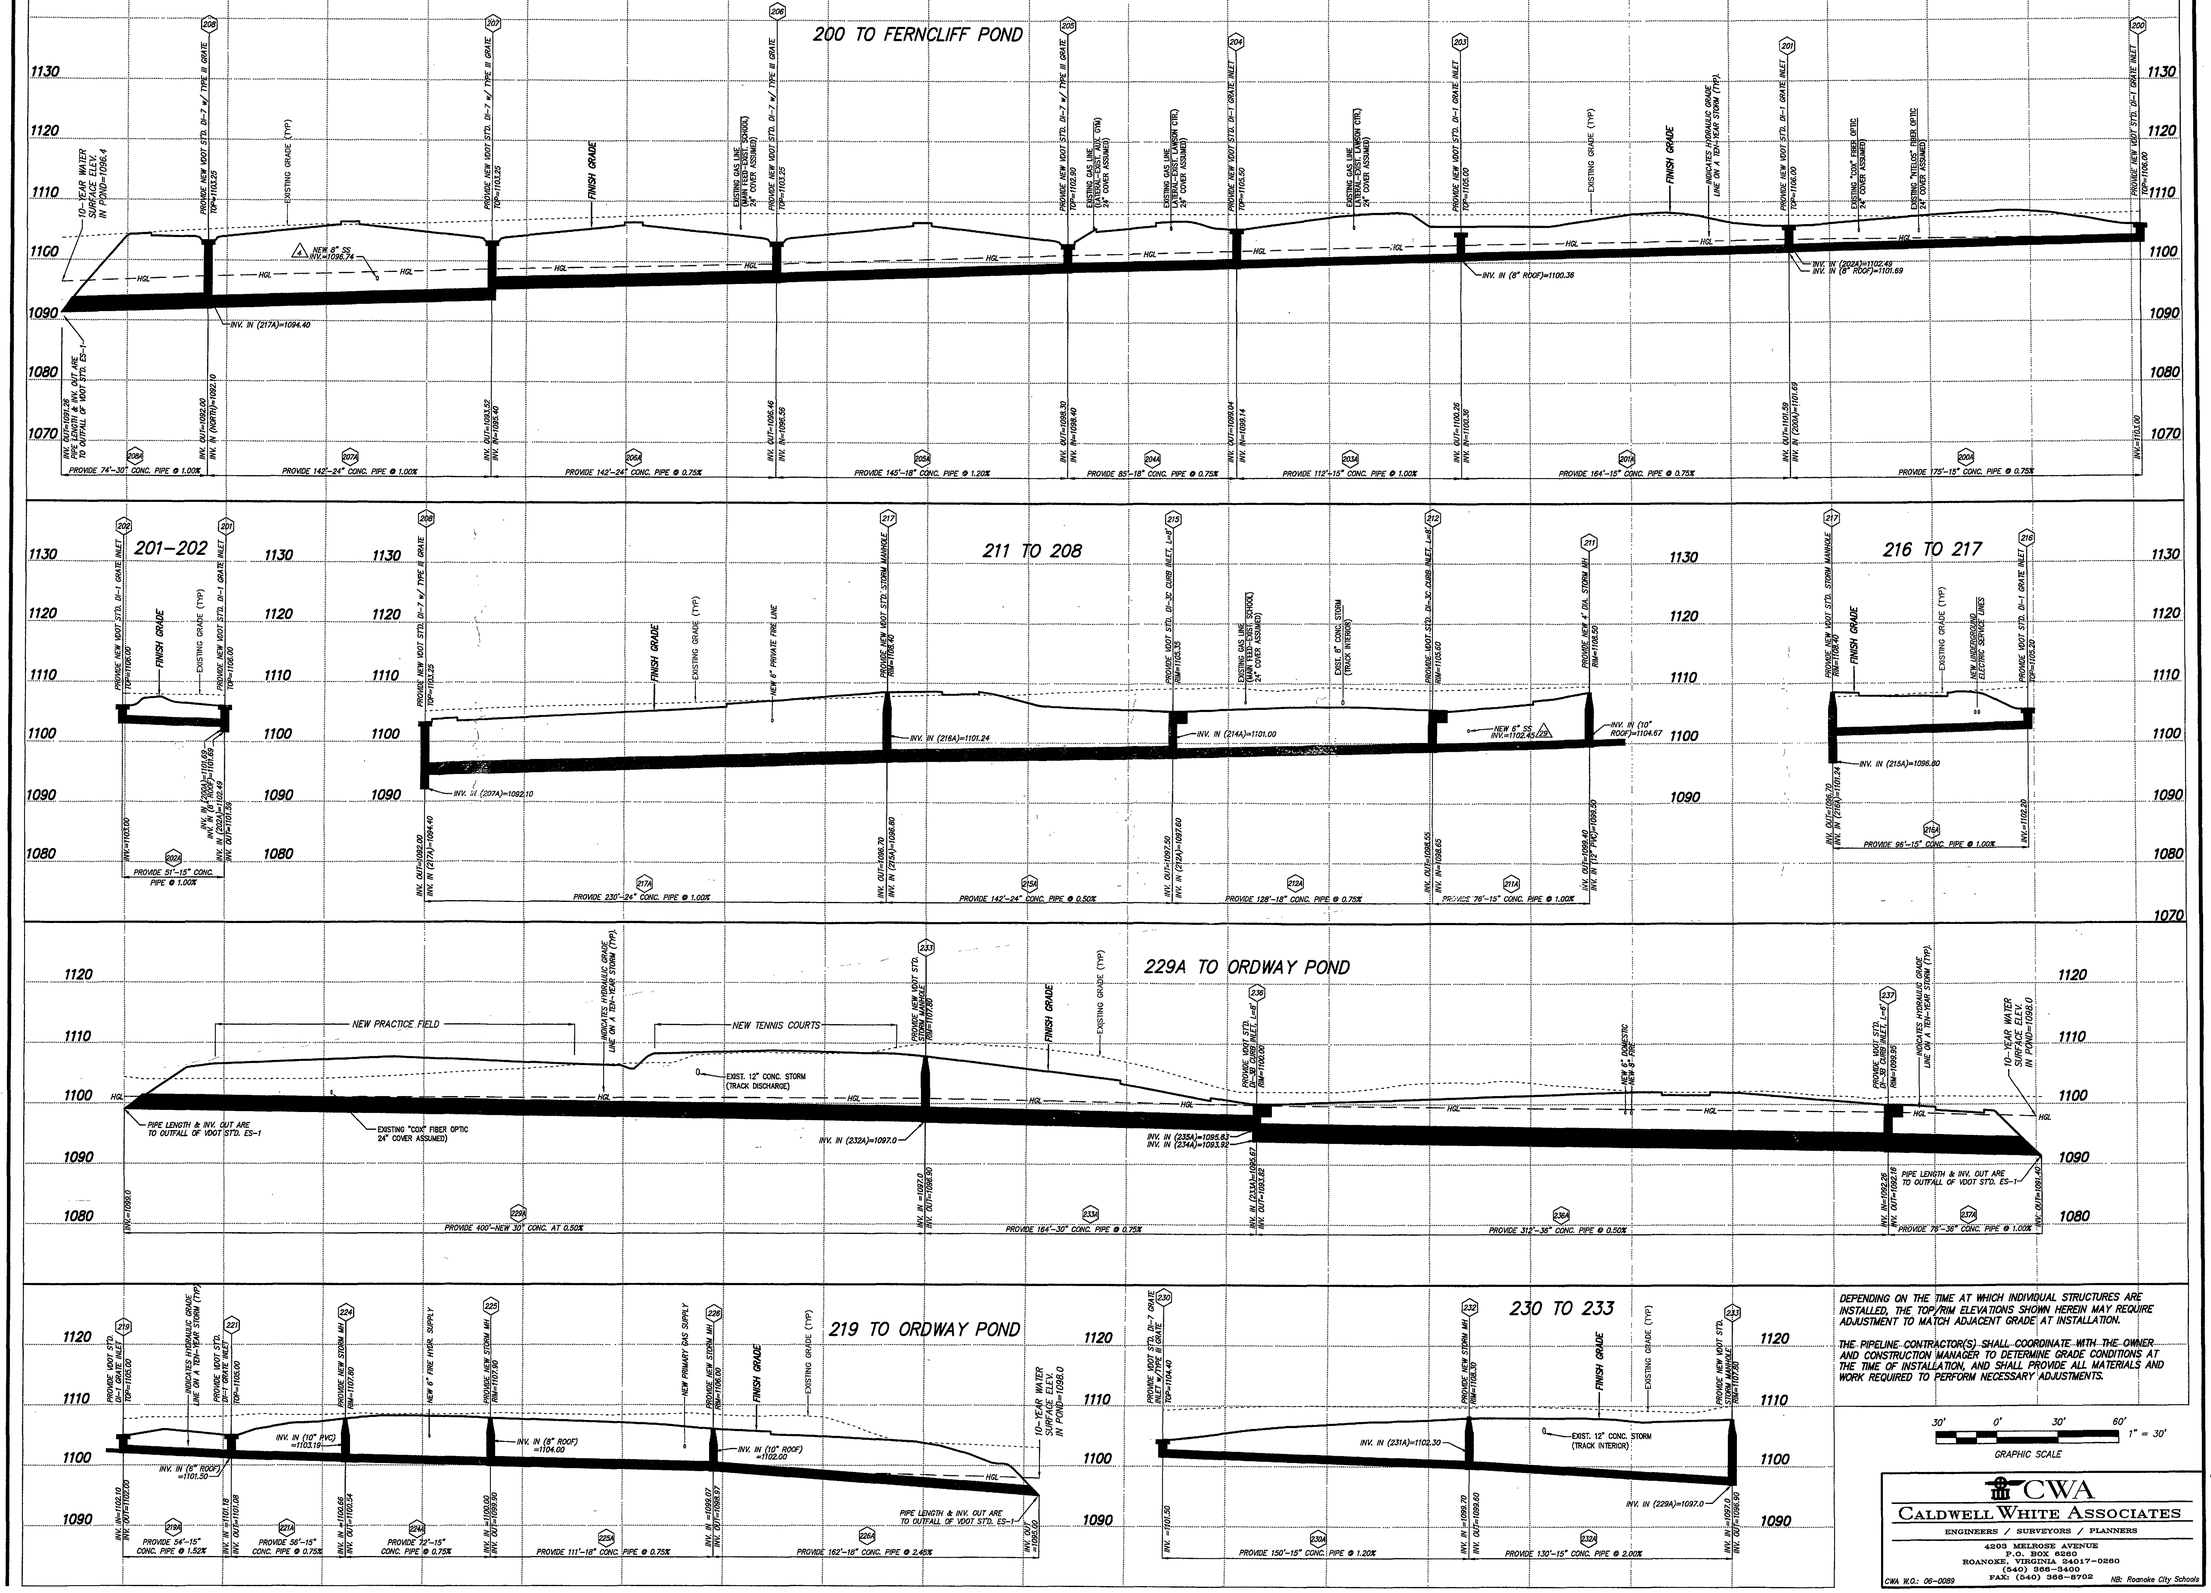

DEPENDING ON THE TIME AT WHICH INDIVIDUAL STRUCTURES ARE INSTALLED, THE TOP/RIM ELEVATIONS SHOWN HEREIN MAY REQUIRE ADJUSTMENT TO MATCH ADJACENT GRADE AT INSTALLATION.

THE PIPELINE CONTRACTOR(S) SHALL COORDINATE WITH THE OWNER AND CONSTRUCTION MANAGER TO DETERMINE GRADE CONDITIONS AT THE TIME OF INSTALLATION, AND SHALL PROVIDE ALL MATERIALS AND WORK REQUIRED TO PERFORM NECESSARY ADJUSTMENTS.

30' 0' 30' 60' 1" = 30'
GRAPHIC SCALE

CWA
CALDWELL WHITE ASSOCIATES
ENGINEERS / SURVEYORS / PLANNERS
4203 MELROSE AVENUE
P.O. BOX 6260
ROANOKE, VIRGINIA 24017-0260
(540) 366-3400
FAX: (540) 366-8702
CWA W.O.: 06-0089
NB: Roanoke City Schools

PERKINS + WILL
1382 Peachtree St. NE
Atlanta, GA 30309
t: 404.873.2300
f: 404.892.5823
www.perkinswill.com

Rife + Wood ARCHITECTS
1326 Grandin Road Roanoke, Virginia 24015
(540) 344-6033 fax: (540) 344-5912

In association with:

Caldwell White Associates
Civil Consultant
4203 Melrose Avenue
Roanoke, Virginia 24017
540-366-3400 (p) 540-366-8702 (f)

Fassesen & Associates
Food Service Consultant
8526 Sunflower Drive
Charlotte, North Carolina 28227
704-535-9234 (p) 704-535-4020 (f)

Lawrence Perry & Associates
Mechanical & Electrical Consultants
30A West Church Avenue
Roanoke, Virginia 24011
540-342-1816 (p) 540-344-3410 (f)

R.A. Meador
Landscape Consultant
P.O. Box 372
Hardy, Virginia 24101
540-890-6533 (p)

Stewart Acoustical Consultants
Acoustical Consultant
7405 L Chapel Hill Road
Raleigh, North Carolina 27607
919-859-0899 (p) 919-859-0878 (f)

Uzun & Case Engineers
Structural Consultant
1180 West Peachtree Street – Suite 120
Atlanta, Georgia 30309
678-553-5200 (p) 678-553-5270 (f)

WILLIAM FLEMING HIGH SCHOOL

School Site Project No. 124-40A
Literary Loan No. 11255

NUMBER	ISSUE	DATE

Revisions

Copyright © 2007 PERKINS + WILL

COMMONWEALTH OF VIRGINIA
CORBIN L. WHITE
No. 23843
05-15-07
PROFESSIONAL ENGINEER

Sheet Information

Date	May 15, 2007
Job Number	800372.000
Scale	As Shown
Drawn	C.L. White
Checked	
Approved	

Title

PROFILES–NEW STORM DRAIN–NEW BUILDING AND PARKING LOT

Sheet

C-300

ISSUED FOR CONSTRUCTION