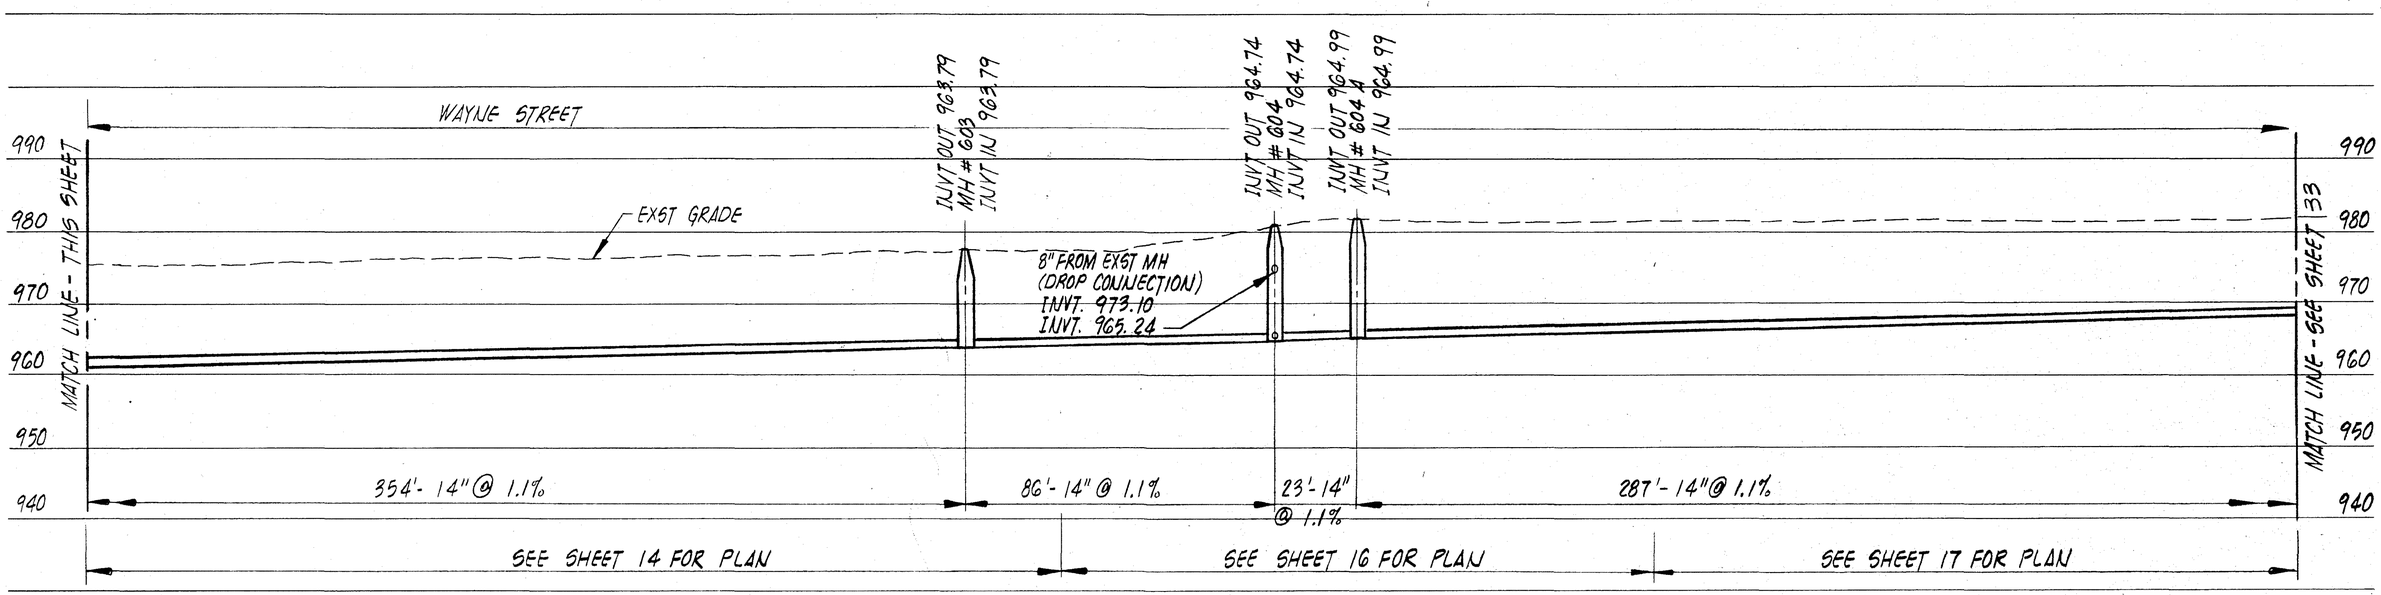

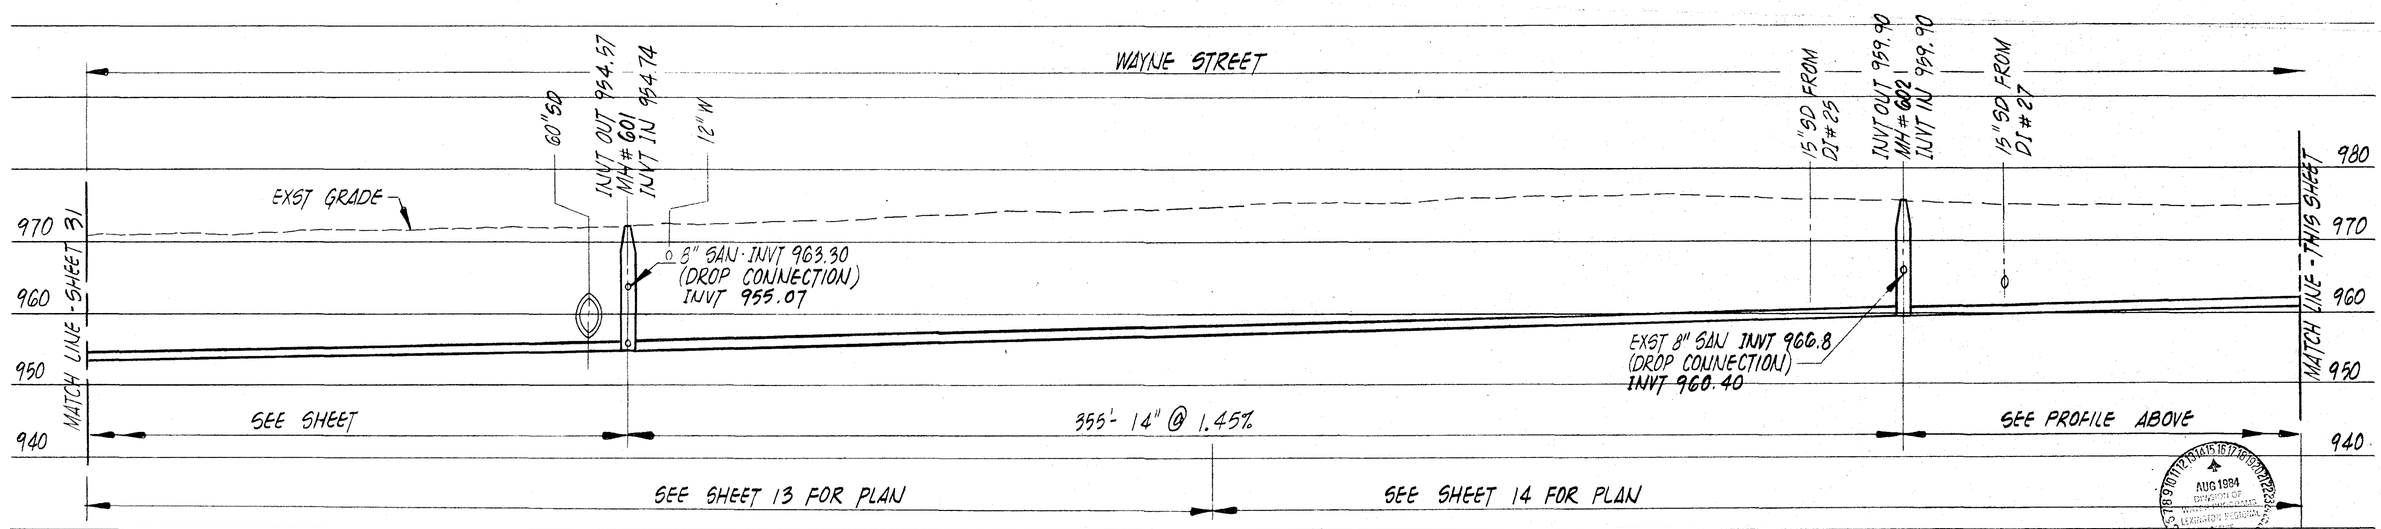

Mattern & Craig
CONSULTING ENGINEERS

DESIGNED: CAT
CHECKED: Smith
APPROVED: Smith

REVISION	DATE	DESCRIPTION	BY	APP

DATE
JULY
1983
COMM.
428

WILLIAMSON ROAD STORM DRAIN - PHASE 1
CONTRACT I
ROANOKE, VIRGINIA

SANITARY SEWER PROFILES

SHEET
32