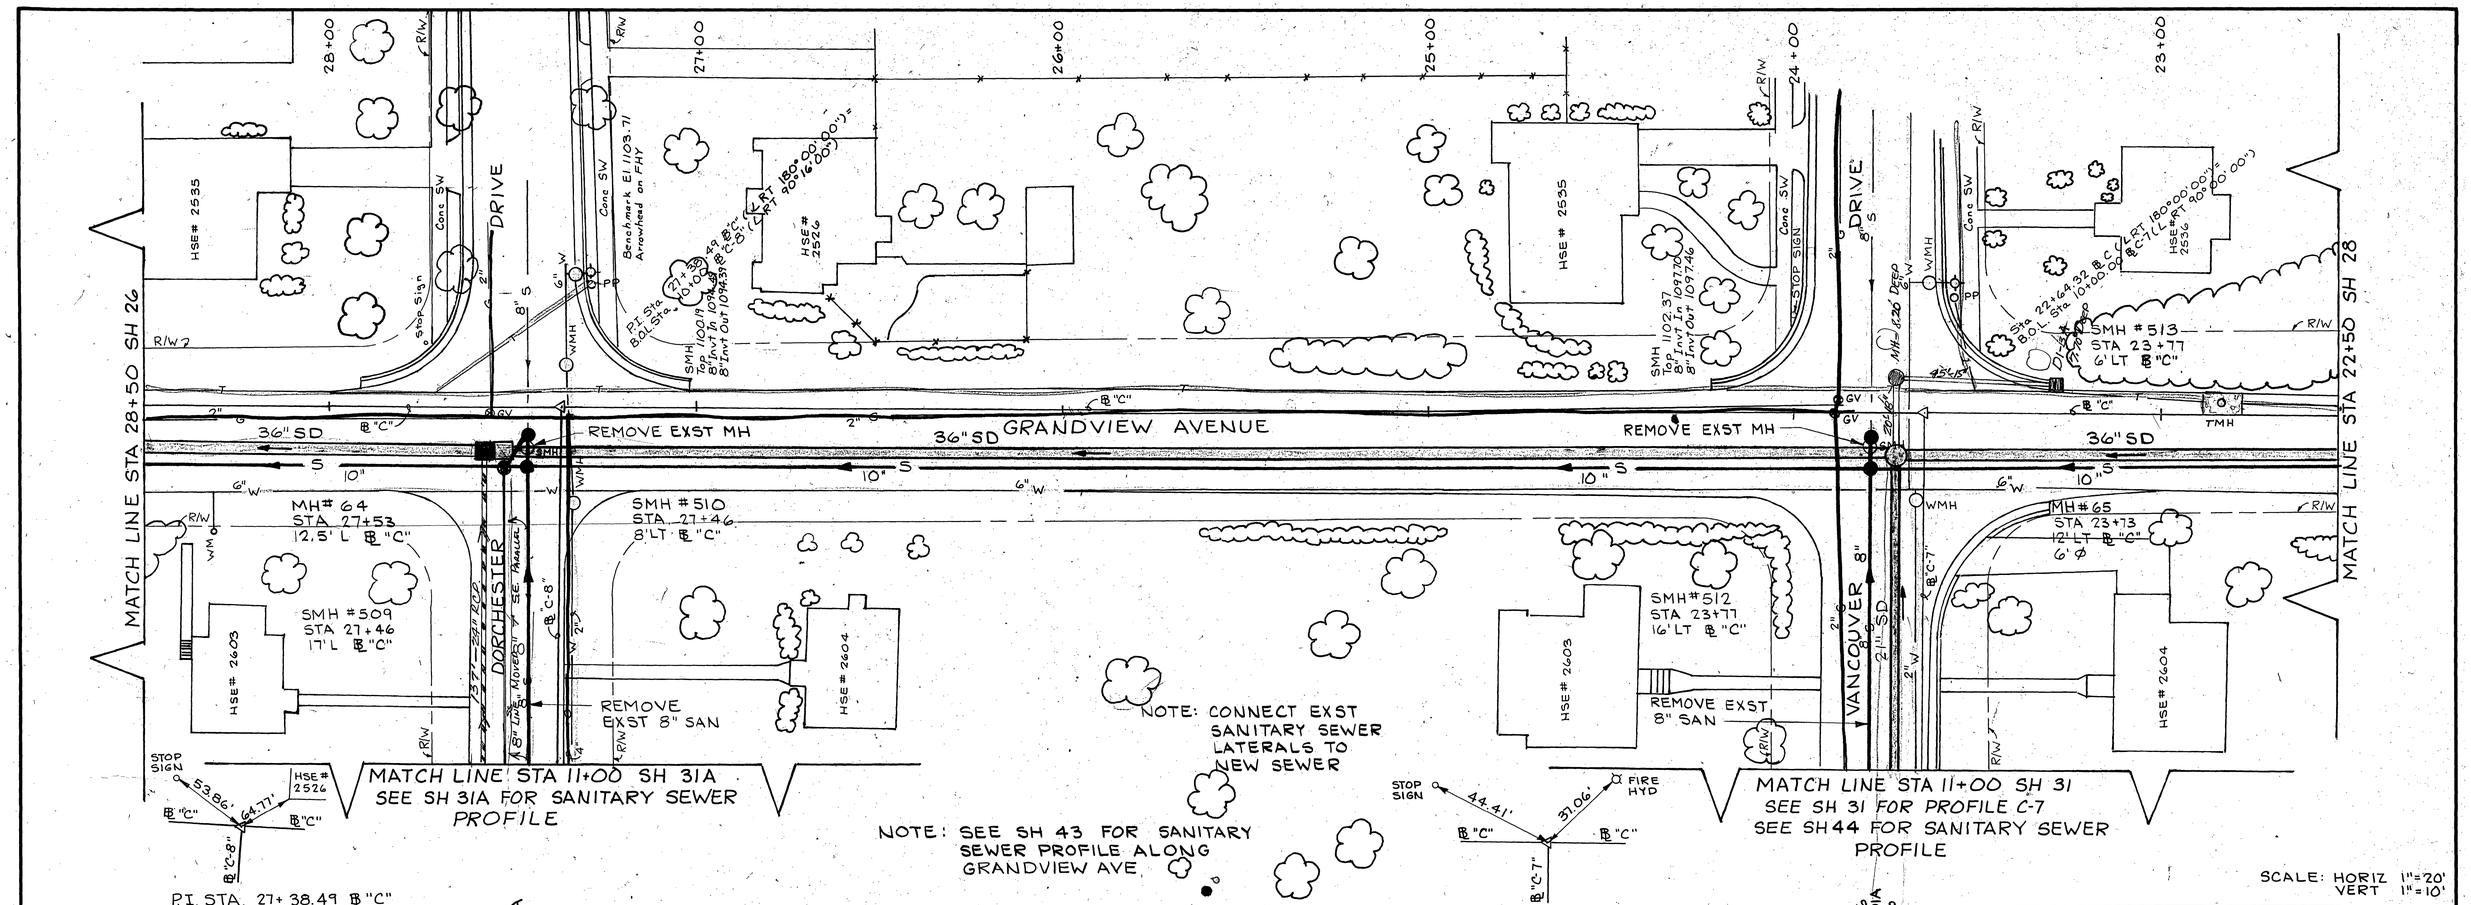

Mattern & Craig
CONSULTING ENGINEERS
SUITE 401, 707 S. JEFFERSON STREET, ROANOKE, VIRGINIA 24011, (703) 345-9342

DESIGNED:	JLJ / SWH
CHECKED:	SWH
APPROVED:	SWH

COMMONWEALTH OF VIRGINIA — STUART W. HUBBELL — No. 07420 — PROFESSIONAL ENGINEER

NORTH

REVISION	DATE	DESCRIPTION	BY	APP.

DATE: JULY 1986
COMM. 582

WILLIAMSON ROAD STORM DRAIN - PHASE 2
CONTRACT I-C
ROANOKE, VIRGINIA

PLAN AND PROFILE

SHEET 27

PLAN NO. 5831